




2 D200 ELEVATION
1 : 50

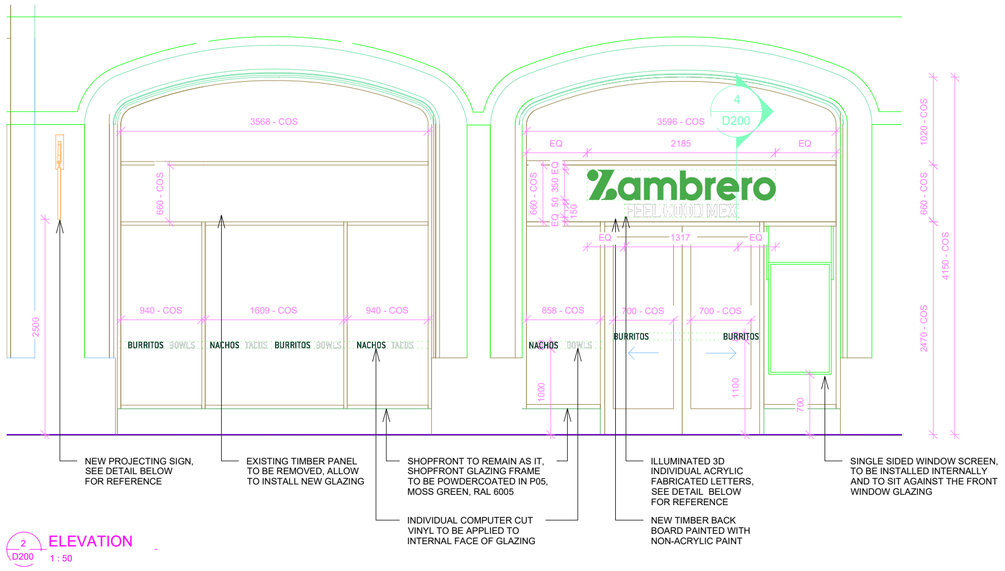




1 D200 ELEVATION
1 : 50

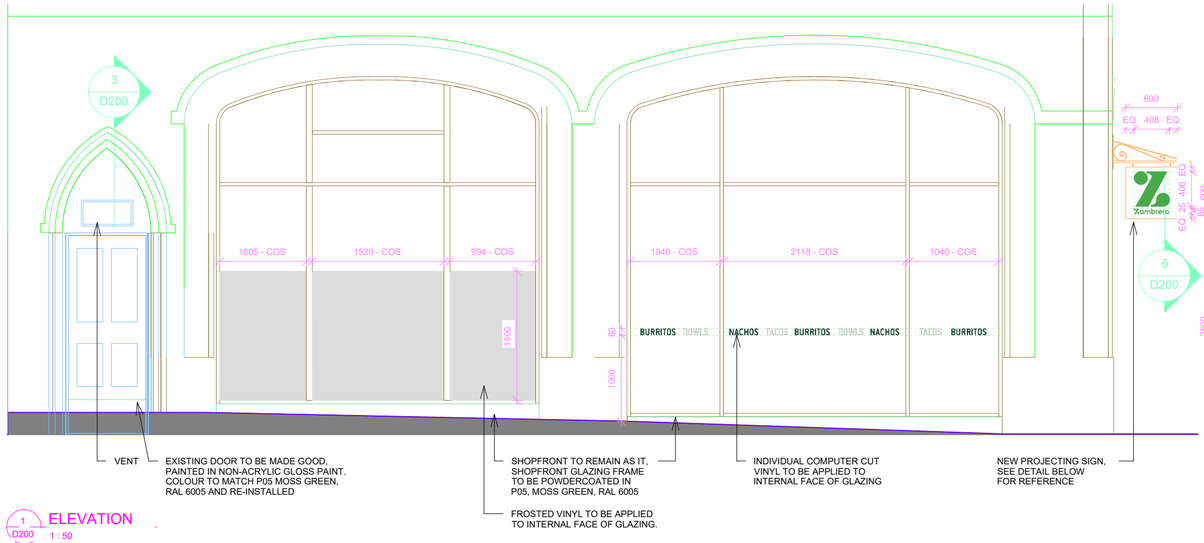


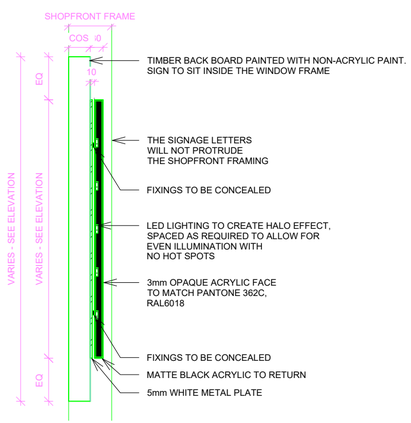

4 D200 HALO SIGN SECTION DETAIL
1 : 10

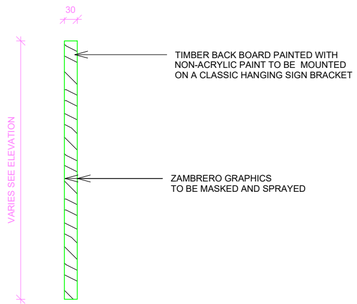

6 D200 NON ILLUMINATED PROJECTING SIGN SECTION
1 : 10

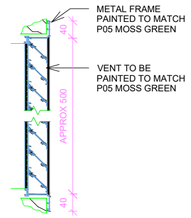

3 D200 VENT SECTION
1 : 10

0m 0.5m 1m
Scale 1:10

0m 1m 2m 3m 4m 5m
Scale 1:50

Zambrero FXXII Limited
57 Upper Montagu Street
London W1H1SG UK

COPYRIGHT © ZAMBRERO FXXII LTD. THIS DRAWING IS THE PROPERTY OF ZAMBRERO PTY LTD, DESIGN AND COPYRIGHT ARE RESERVED BY THEM. THE DRAWING IS ISSUED UPON CONDITION IT IS NOT COPIED, REPRODUCED, RETAINED OR DISCLOSED TO ANY UNAUTHORISED PERSON EITHER WHOLLY OR IN PART WITHOUT PRIOR WRITTEN CONSENT OF ZAMBRERO FXXII LTD. ALL RIGHTS RESERVED.

REV	DESCRIPTION	DATE
K	SHOPFRONT REV04	04.03.24
L	SHOPFRONT REV05	05.03.24
M	SHOPFRONT REV06	15.03.24
N	SHOPFRONT REV07	21.06.24
O	SHOPFRONT REV08	01.08.24
P	SHOPFRONT REV09	30.08.24
Q	SHOPFRONT REV10	11.09.24
R	SHOPFRONT REV11	12.09.24
T	SHOPFRONT REV12	29.07.26

DRW BY: GL CHK BY: JP

SCALE @ A2: As indicated

PROJECT NAME:
ZAMBRERO CROSS STREET

PROJECT ADDRESS:
59 CROSS ST, MANCHESTER M2 4JW

DRAWING NAME:
ELEVATIONS - SHOPFRONT

DRAWING NO.:
D200