


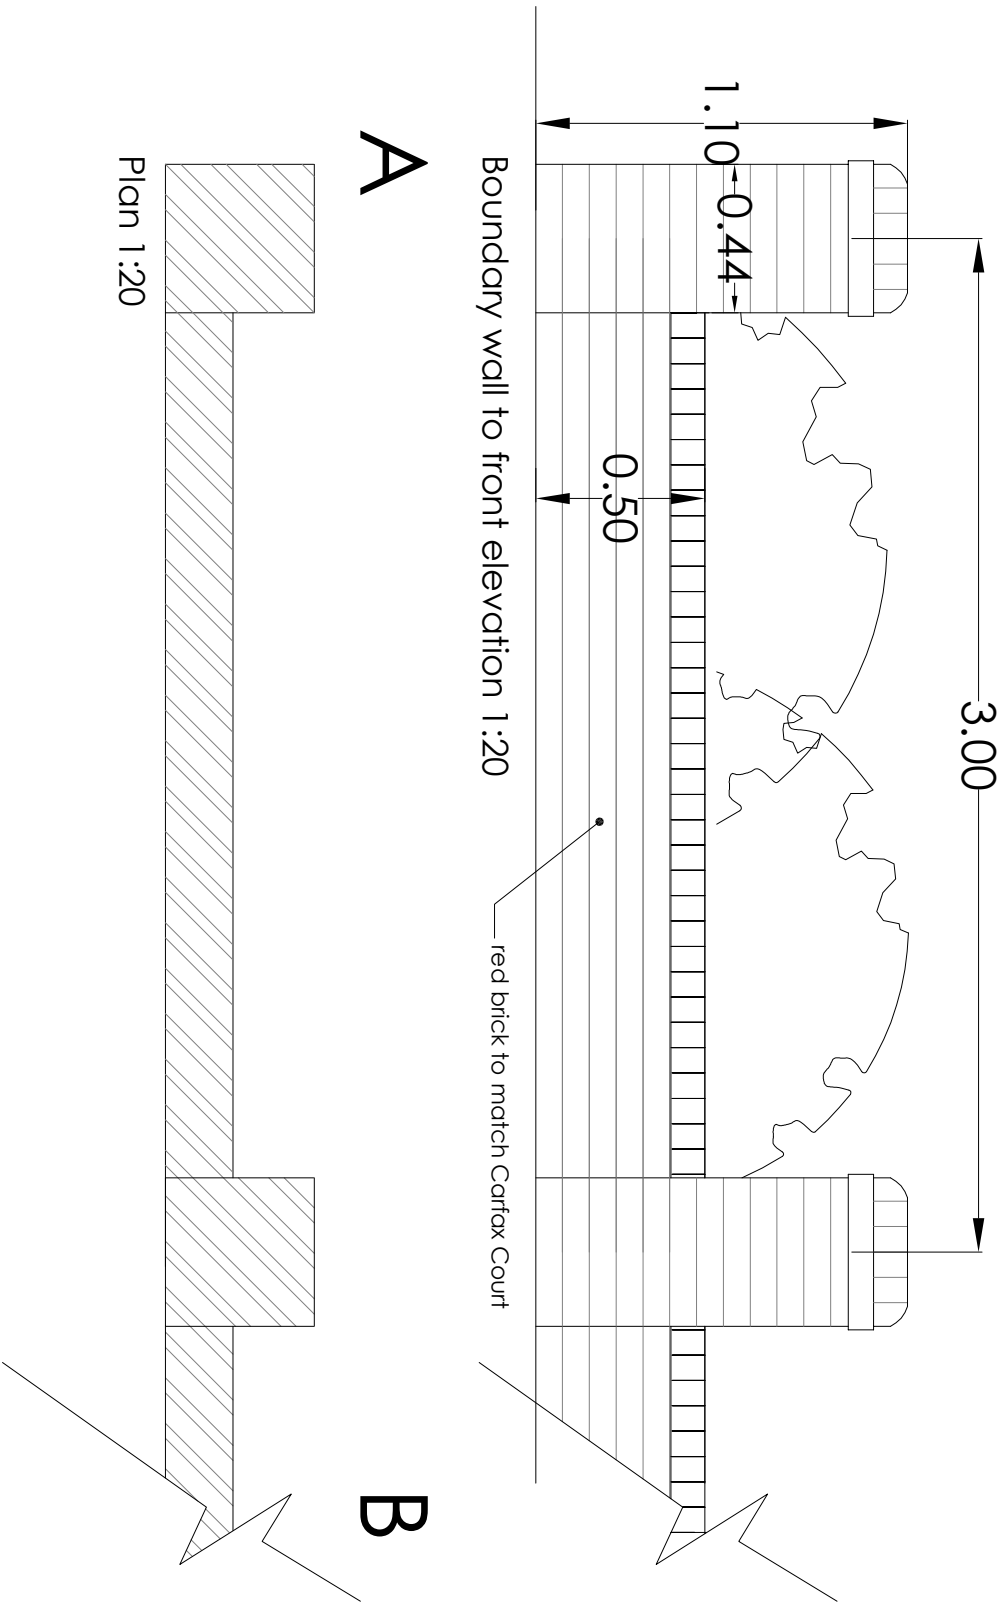

A

B

Plan 1:20

REVISIONS				
NO.	DATE	BY	SCALE	AREA
1	Aug 25	FW	1:20	SQM. SQ.Ft.
PROJECT: Roof extension to Carfax Court				
Lower Park Rd, Manchester				
CLIENT: Njoy Student Living				
TITLE: Boundary details A- B				
Wylie Architecture Residential Architecture Design and Planning 0787551825 www.wyliearchitecture.co.uk				
DRAWING NUMBER 04.02				REV A