
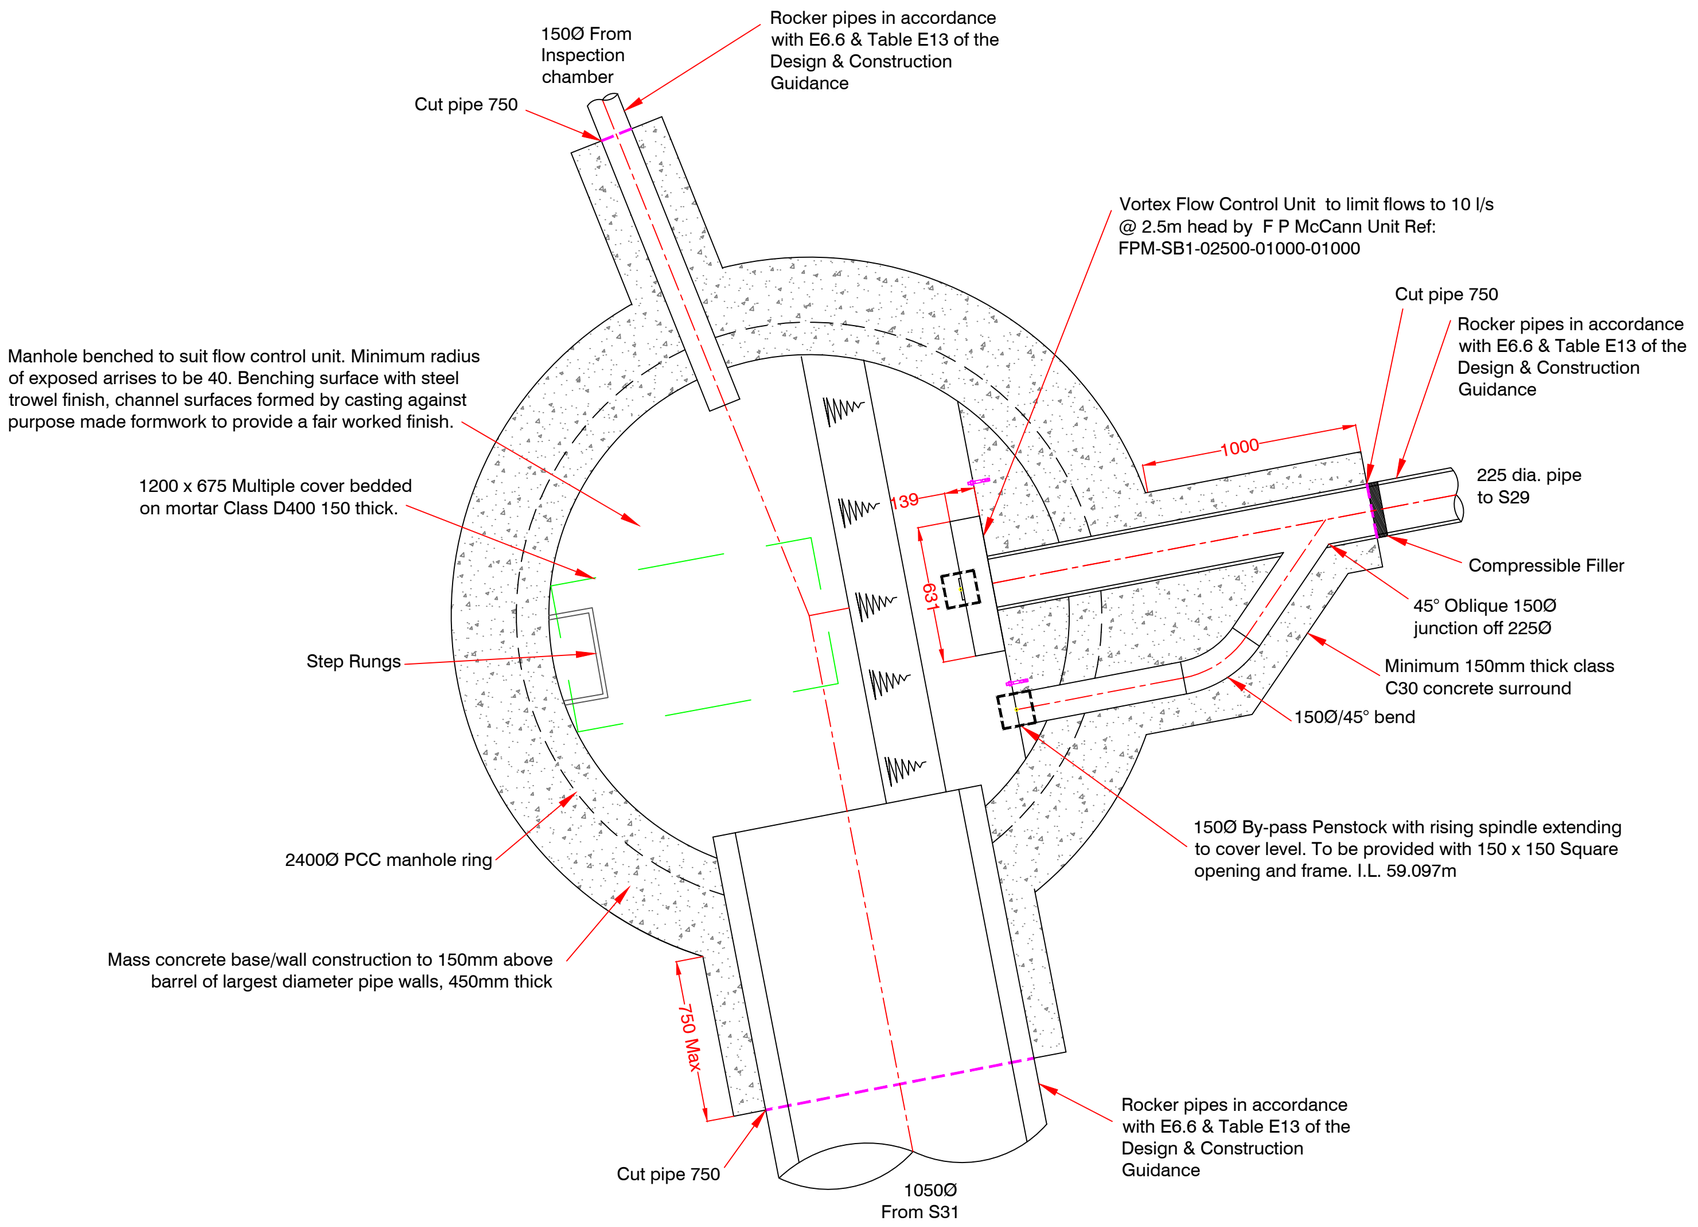


PLAN S30

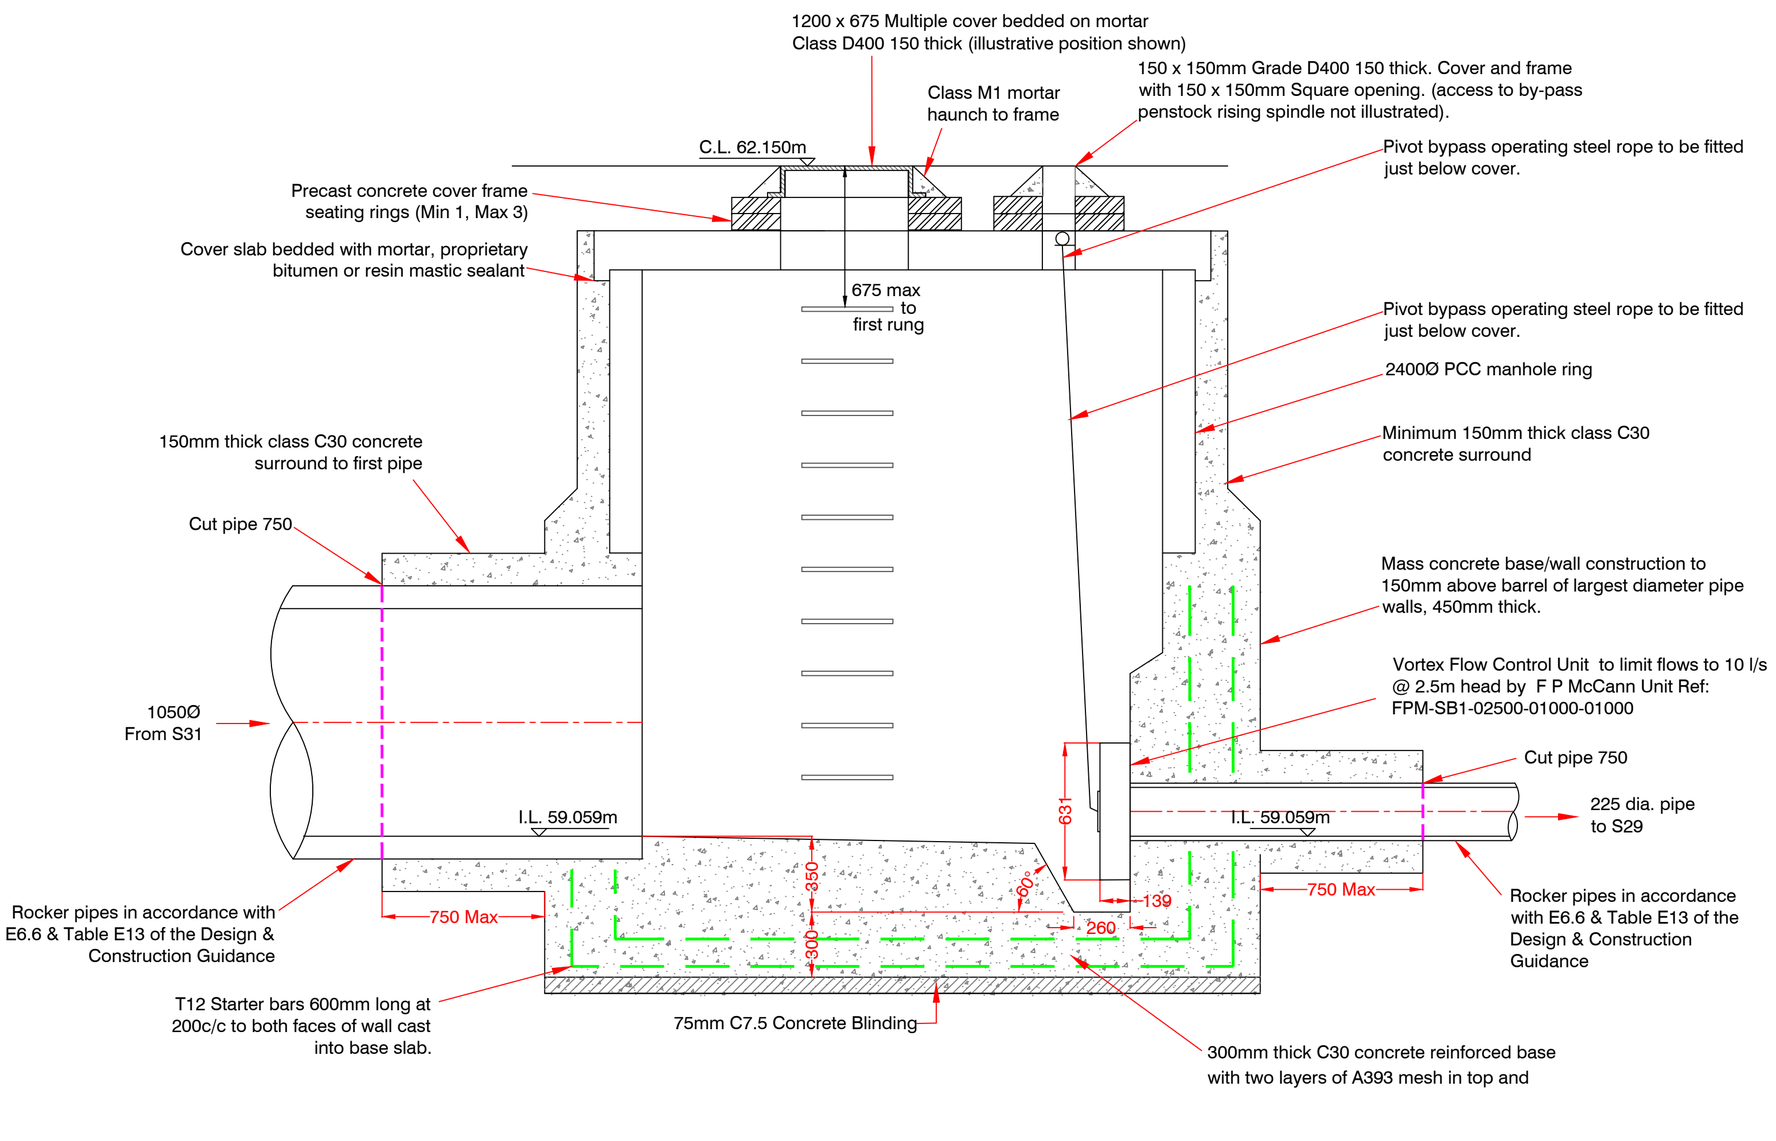

SECTION S30

NOTES

1. All dimensions are in millimetres unless shown otherwise.
2. All adoptable drainage shall be constructed in accordance with Sewerage Sector Guidance and the Design & Construction Guidance
3. The flow control unit shall be manufactured by F P McCann
4. The flow control units supplied shall pass a maximum flow of 10 l/s at a head of 2.5m
5. The flow control units supplied shall be fitted in accordance with the manufacturers instructions. The Contractor shall ensure the flow control unit does not require an outlet pipe greater than 225mmØ
6. Double Step Rungs shall be used at 300mm Centres. Manholes over 3m deepwill require Ladder (contractor to confirm depth / ladder or steps rungs prior toinstallation and any discrepancies reported back to engineer). 675mm maximum to first step rung / ladder rung from cover level.
7. Ladders shall be to E2.37 of the Design & Construction Guidance.
8. Back-drops shall be to Figure B17 of the Design & Construction Guidance.
9. Pipe Bedding & Concrete Protection to Pipes (where required) shall be to E5.2 and E5.3 of the Design & Construction Guidance.
10. Rocker pipes shall be provided in accordance with E6.6 and Table E13 of the Design & Construction Guidance.

Rev	Date	Initials	Details
A	10/04/24	KF	Revised to suit latest drainage design

Drawing Revisions

North Point

Quality Ass.

UKAS 005 Quality Assurance ISO 9001 SGS Certificate GB02/54539

Project: Mount Road, Gorton

Client: Kellen Homes

Title: Control Manhole S30 Details

PRELIMINARY

Original Size: A1

Copyright Acknowledgement
Ordnace Survey©
©Crown Copyright.
All rights reserved.
Licence No. AL100017966.

Drawn: KF | Checked By: SAP

Date: MARCH 24 | Scale: 1:20

IronsideFarrar
EnvironmentalConsultants
EnvironmentalPlanners
CivilEngineers
LandscapeArchitects
GraphicDesign
3 Worsley Court MANCHESTER M28 3NJ
Tel. 0161 703 8801 Fax. 0161 703 8279
manchester@ironsidefarrar.com
EDINBURGH BELLSHILL

Drawing No.: 30571/7/2

Revision: A