
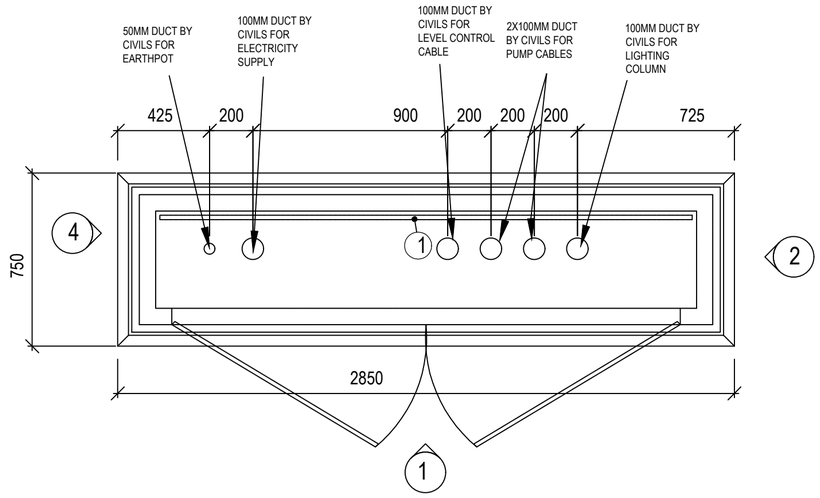


Ducts to be installed shall consist of ridged PVC-U, complying with BS EN 1401-1 & BS 4660;
DNO,s power supply = Red
BT =Grey
Pump and control cables =Black


BASE SLAB DETAILS

1. A FLAT CONCRETE PLINTH - MINIMUM 300MM THICK OF RC35 CONCRETE REINFORCED WITH 1 LAYER OF A142 MESH IN THE BOTTOM. OVERALL DIMENSIONS OF BASE SLAB TO BE 2.85 X 0.750 X 0.500M.

2. THE KIOSK SHALL BE FIXED TO THE BASE SLAB WITH MINIMUM 6 NO. EXPANSION BOLTS (SPREAD EVENLY) WITH A MASTIC SEAL TO THE BASE.

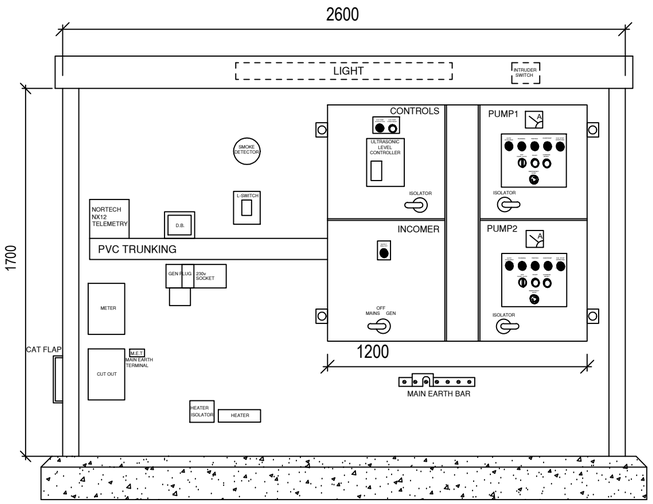

CONTROL PANEL DETAILS

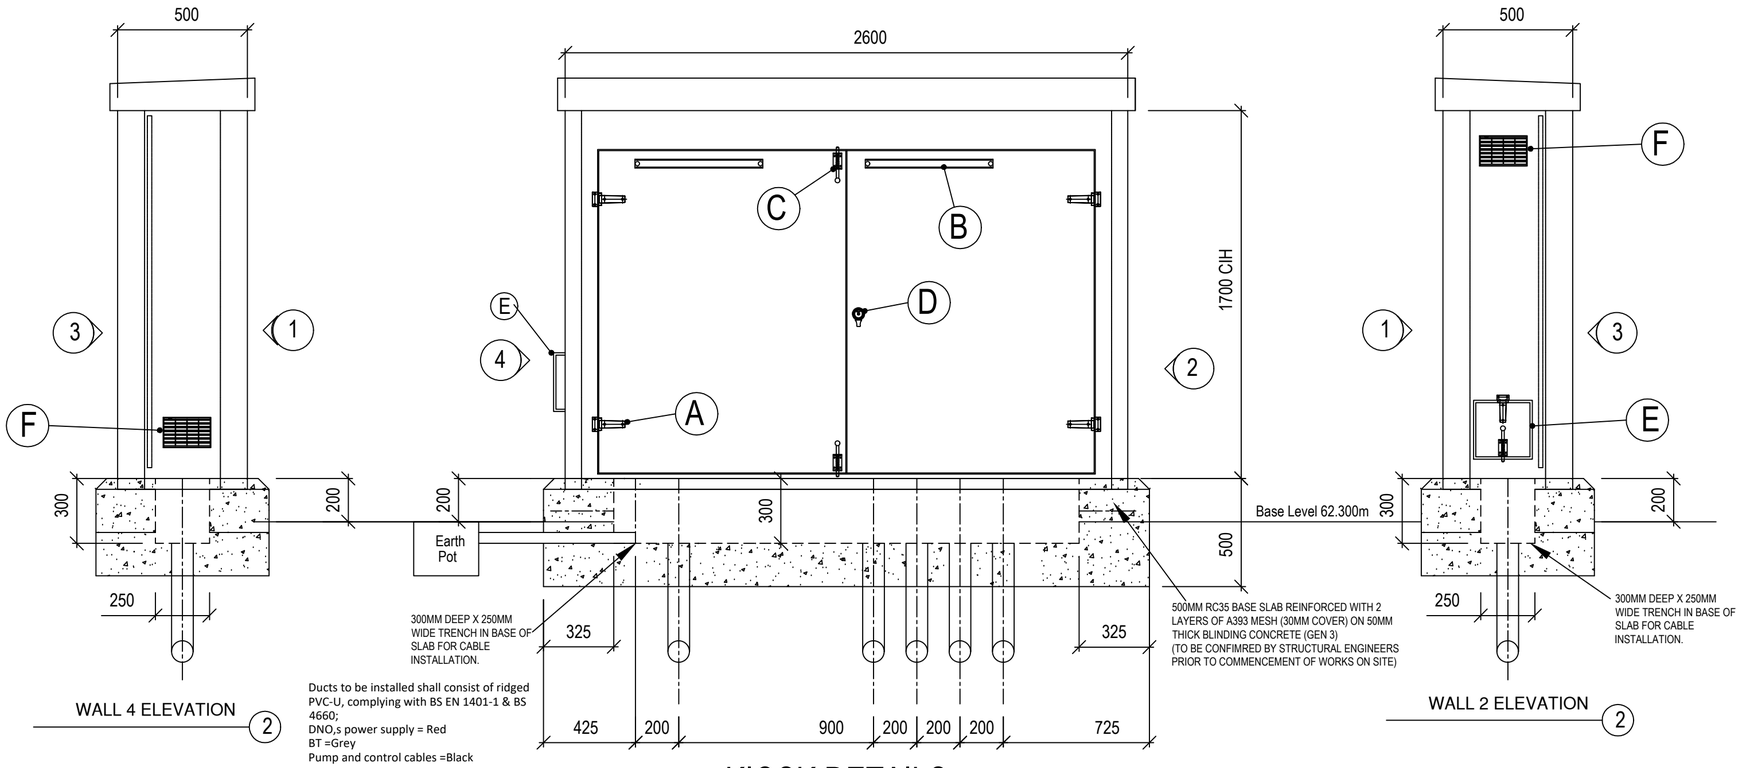

Ducts to be installed shall consist of ridged PVC-U, complying with BS EN 1401-1 & BS 4660;
DNO,s power supply = Red
BT =Grey
Pump and control cables =Black

KIOSK DETAILS

NOTES

CONSTRUCTION: GRP COMPOSITE
EXTERNAL FINISH: SATIN (GELCOAT)
COLOUR: 14-C-39 GREEN
INTERNAL FINISH: WHITE GRP

ITEM	QTY	FIXTURES & FITTINGS
A.	5	STAINLESS STEEL HINGES
B.	2	AUTO HOLD OPEN STAYS
C.	3	INTERNAL SPRING BOLTS
D.	1	ABLOY LOCK
E.	1	250x250mm HINGED CATFLAP C/W SPRING BOLT
F.	2	220x140mm WEATHER LOUVRES

ITEM	QTY	BOARDS AND PADS
1	1	FULL SIZE x 18mm SURFACE TREATED PLY BOARD

ISSUED FOR APPROVAL

REV	DATE	DESCRIPTION
C	16.09.25	FLOW METER DUCT REMOVED
B	13.02.25	CONTROL PANEL DETAILS AMENDED
A	19.11.24	AMENDED TO NAV SPECIFICATIONS

KELLEN HOMES

PUMP & PUMPING STATION SPECIALISTS

BROWNING WAY, WOODFORD PARK INDUSTRIAL ESTATE
WINSFORD, CHESHIRE CW7 2JR
TEL :- 01606 863343
FAX:- 01606 863159

TITLE: MOUNT ROAD, GORTON

TITLE: SURFACE WATER PUMPING STATION KIOSK & PLINTH DETAILS

DRAWN	DATE	ORIGINAL SCALE	ORIGINAL SIZE
JL	26.06.24	1:20	A2

DRAWING NUMBER	SHEET	REV
24-073-2	001	C

DO NOT SCALE