
Appendix B Existing Site and Proposed Plans

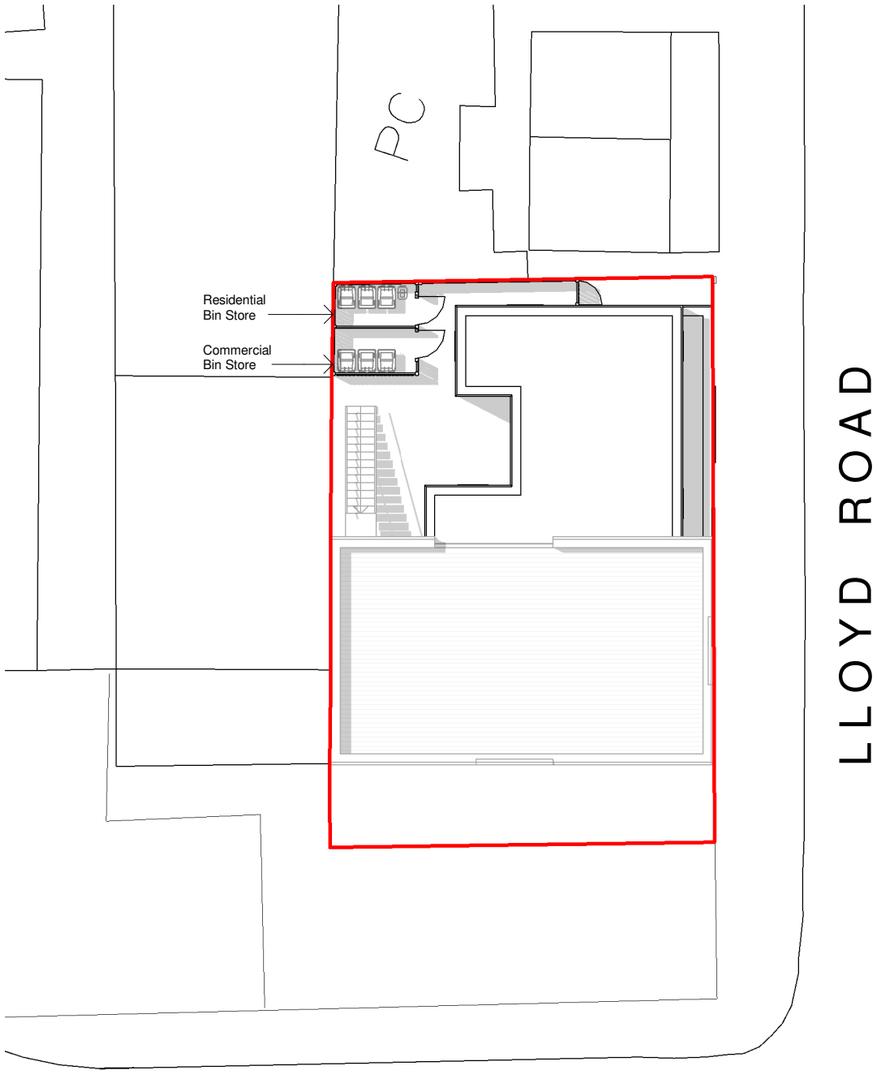

1 Proposed Site Plan

1 : 200

0 2 4 6 8m

1:200



2 Proposed Lloyd Road View

General Notes

The Architect shall have no responsibility for any use made of this document other than for that which it was prepared and issued.

All dimensions should be checked on site. Do not scale from this drawing

To be read in conjunction with all other Consultant's drawings.

The Architect to be immediately notified of any discrepancies.

Copyright on this drawing retained by the Architect.

LEGEND

Site Boundary

No.	Date	Dwn	Chk	App	Revision or reason for issue
P4	16/07/26	SA	SH		Amended Drawings
P3	10/07/26	SA	SH		Amended Drawings
P2	19/05/26	AK	SH		Amended Drawings
P1	27/03/25	SA	SH		Initial Issue

Client

Abdul Basit

createitstudios ... leave an impression

Architect
Create It Studios (NW) Ltd
3 Stevenson Square, Manchester M1 1DN
0161 521 3234
www.createitstudios.co.uk
info@createitstudios.co.uk

Project Title

1089 Stockport Rd, Manchester M19 2RE

Scale / North Point

1 : 200

Drawing Title

Proposed Site Plan

Drawing Number


A1589(02)AP001

Revision

P4

Drawing Status

Preliminary

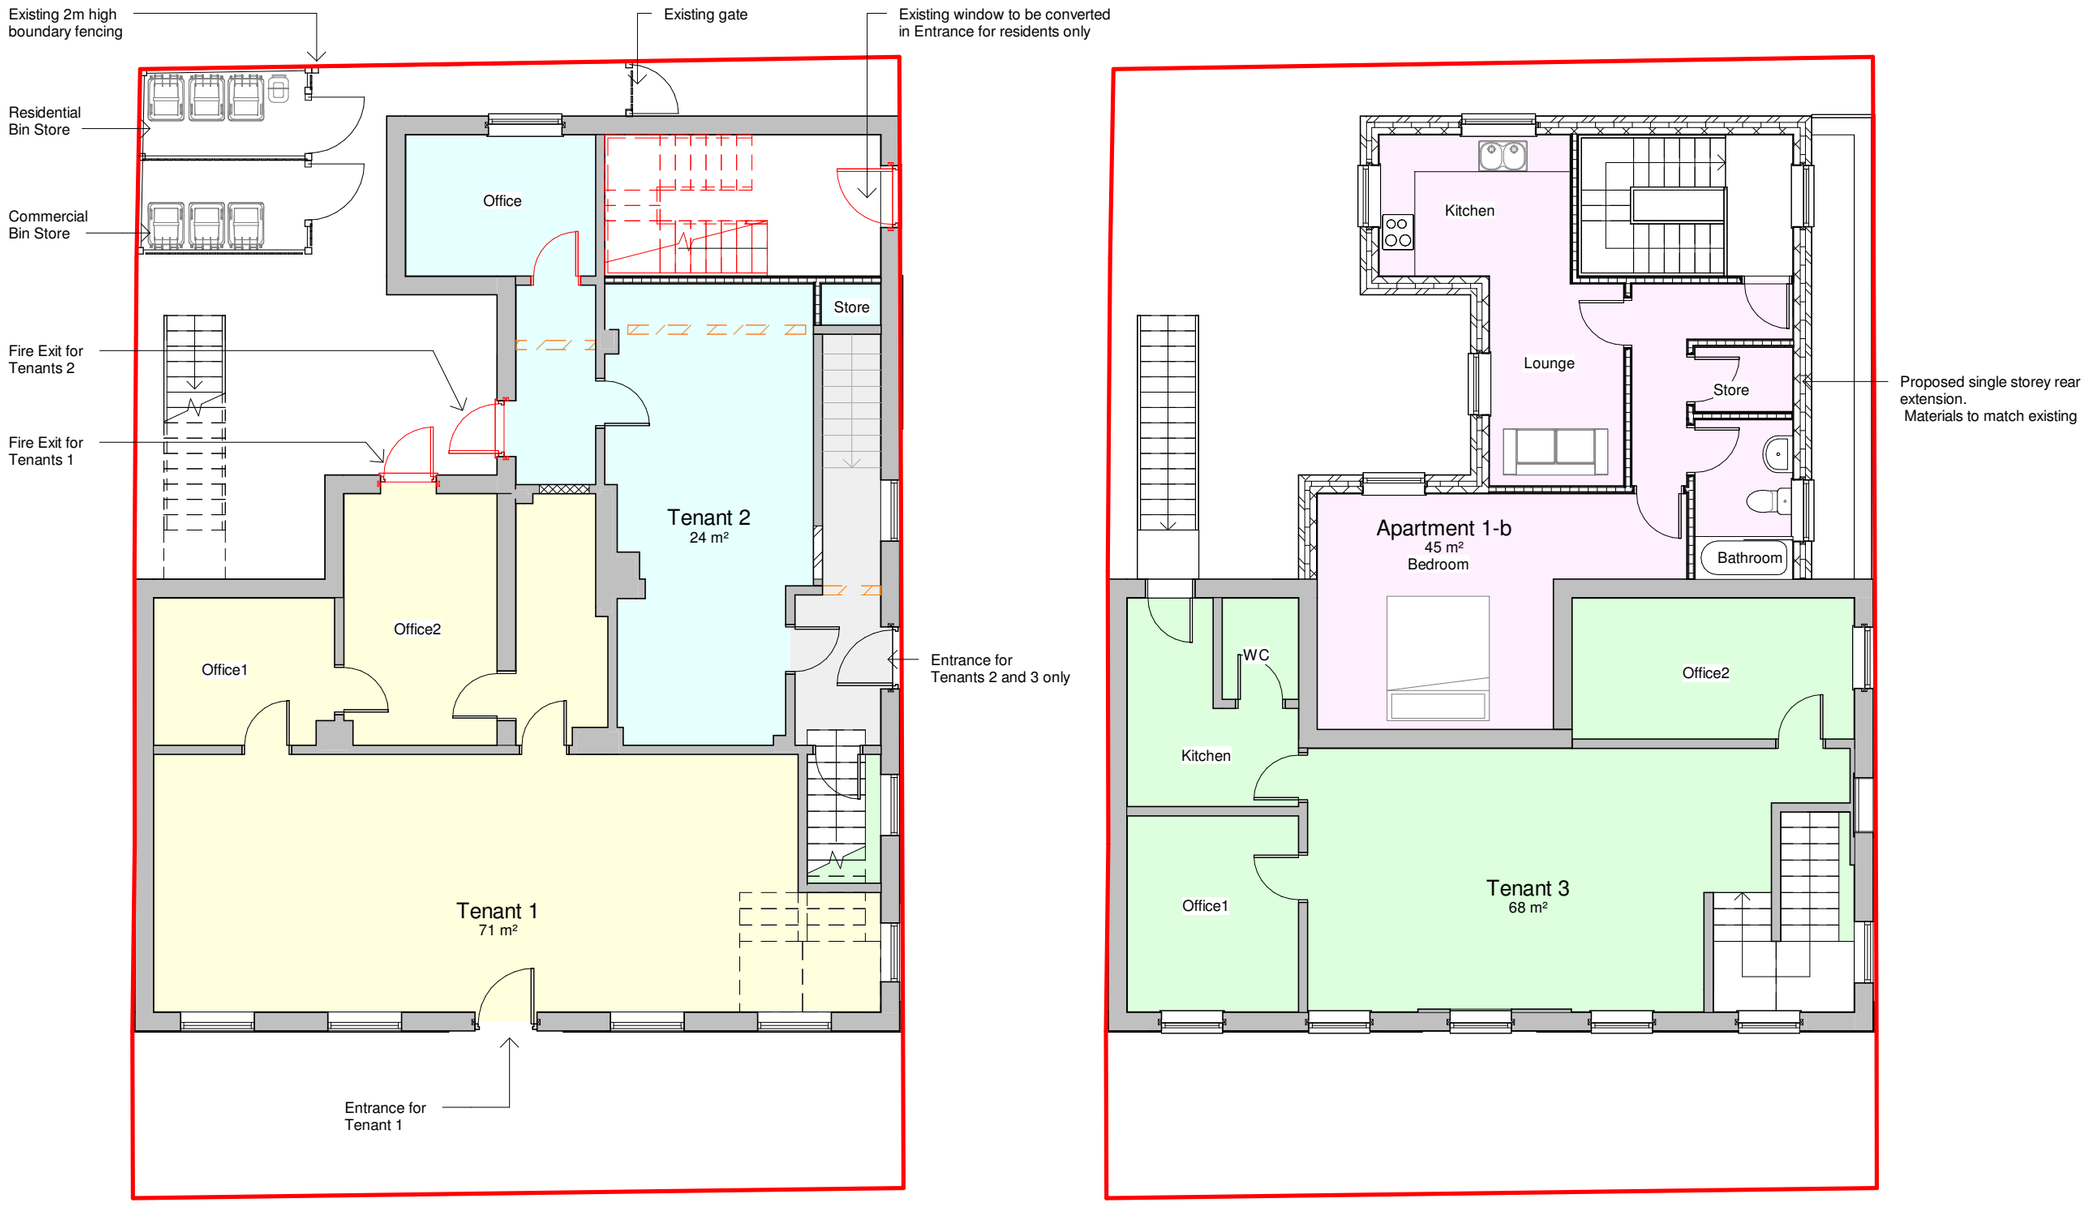

1 Proposed Ground Floor Plan

1 : 100

2 Proposed First Floor Plan

1 : 100

0 1 2 3 4m

1:100

General Notes

The Architect shall have no responsibility for any use made of this document other than for that which it was prepared and issued.

All dimensions should be checked on site. Do not scale from this drawing

To be read in conjunction with all other Consultant's drawings.

The Architect to be immediately notified of any discrepancies.

Copyright on this drawing retained by the Architect.

LEGEND

- Site Boundary
- Apartment - 1-bed
- Shared Area
- Tenant 1
- Tenant 2
- Tenant 3

No.	Date	Dwn	Chk	App	Revision or reason for issue
P4	16/07/26	SA	SH		Amended Drawings
P3	10/07/26	SA	SH		Amended Drawings
P2	19/05/26	AK	SH		Amended Drawings
P1	27/03/25	SA	SH		Initial Issue

Client

Abdul Basit

createitstudios ...leave an impression

Architect
Create It Studios (NW) Ltd
3 Stevenson Square, Manchester M1 1DN
0161 521 3234
www.createitstudios.co.uk
info@createitstudios.co.uk

Project Title

1089 Stockport Rd, Manchester M19 2RE

Scale / North Point

1 : 100

Drawing Title

Proposed Floor Plans

Drawing Number: A1589(02)AP002

Revision: P4

Drawing Status

Preliminary



1 Proposed West Elevation

1 : 100



2 Proposed East Elevation

1 : 100

0 1 2 3 4m

1:100

General Notes

The Architect shall have no responsibility for any use made of this document other than for that which it was prepared and issued.

All dimensions should be checked on site. Do not scale from this drawing

To be read in conjunction with all other Consultant's drawings.

The Architect to be immediately notified of any discrepancies.

Copyright on this drawing retained by the Architect.

No.	Date	Dwn	Chk	App	Revision or reason for issue
P3	16/07/26	SA	SH		Amended Drawings
P2	10/07/26	SA	SH		Amended Drawings
P1	27/03/25	SA	SH		Initial Issue

Client

Abdul Basit

createitstudios ...leave an impression

Architect
Create It Studios (NW) Ltd
3 Stevenson Square, Manchester M1 1DN
0161 521 3234
www.createitstudios.co.uk
info@createitstudios.co.uk

Project Title

1089 Stockport Rd, Manchester M19 2RE

Scale / North Point

1 : 100

Drawing Title

Proposed Elevations

Drawing Number

A1589(02)AP003

Revision

P3


Drawing Status

Preliminary



1 Proposed South Elevation

1 : 100

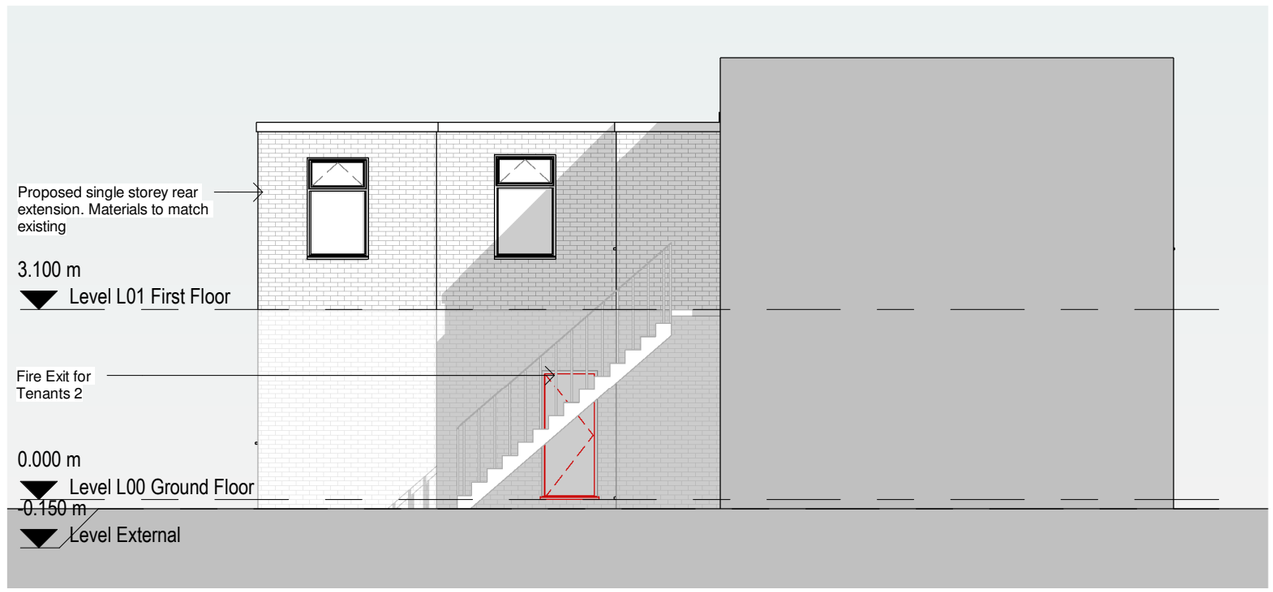

2 Proposed North Elevation

1 : 100

0 1 2 3 4m

1:100

General Notes

The Architect shall have no responsibility for any use made of this document other than for that which it was prepared and issued.

All dimensions should be checked on site. Do not scale from this drawing

To be read in conjunction with all other Consultant's drawings.

The Architect to be immediately notified of any discrepancies.

Copyright on this drawing retained by the Architect.

No.	Date	Dwn	Chk	App	Revision or reason for issue
P4	16/07/26	SA	SH		Amended Drawings
P3	10/07/26	SA	SH		Amended Drawings
P2	19/05/26	AK	SH		Amended Drawings
P1	27/03/25	SA	SH		Initial Issue

Client

Abdul Basit

createitstudios ...leave an impression

Architect
Create It Studios (NW) Ltd
3 Stevenson Square, Manchester M1 1DN
0161 521 3234
www.createitstudios.co.uk
info@createitstudios.co.uk

Project Title

1089 Stockport Rd, Manchester M19 2RE

Scale / North Point

1 : 100

Drawing Title


Proposed Elevations

Drawing Number: A1589(02)AP004


Revision: P4

Drawing Status


Preliminary

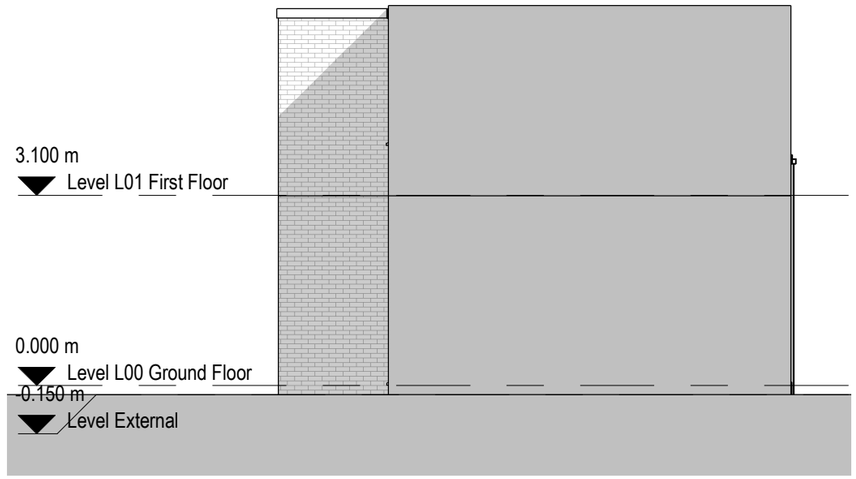

1 Proposed Section A-A
1 : 100

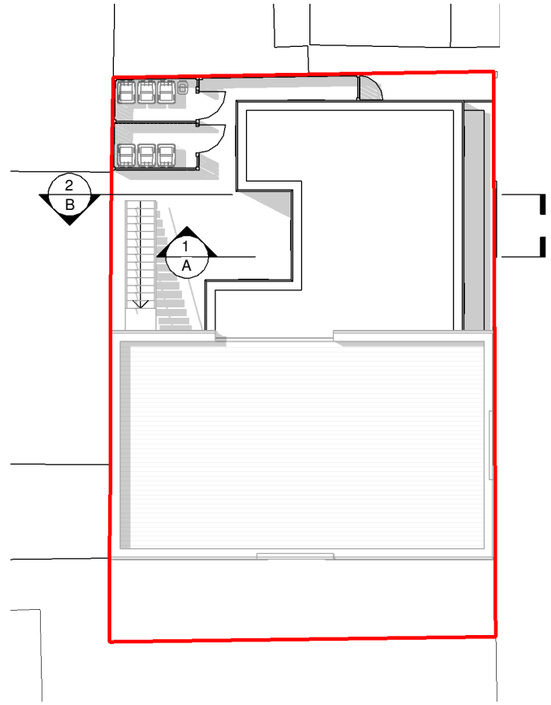

3 Key Plan
1 : 200

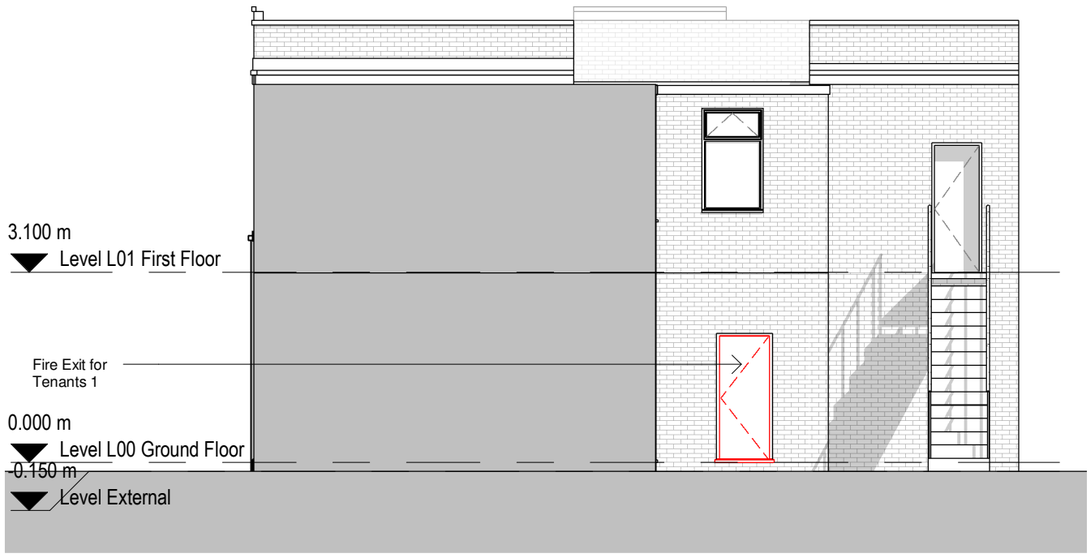

2 Proposed Section B-B
1 : 100

0 1 2 3 4m
1:100

General Notes

The Architect shall have no responsibility for any use made of this document other than for that which it was prepared and issued.

All dimensions should be checked on site. Do not scale from this drawing

To be read in conjunction with all other Consultant's drawings.

The Architect to be immediately notified of any discrepancies.

Copyright on this drawing retained by the Architect.

LEGEND

Site Boundary

No.	Date	Dwn	Chk	App	Revision or reason for issue
P4	16/07/26	SA		SH	Amended Drawings
P3	10/07/26	SA		SH	Amended Drawings
P2	19/05/26	AK		SH	Amended Drawings
P1	27/03/25	SA		SH	Initial Issue

Client
Abdul Basit

createitstudios ...leave an impression
Architect
Create It Studios (NW) Ltd
3 Stevenson Square, Manchester M1 1DN
0161 521 3234
www.createitstudios.co.uk
info@createitstudios.co.uk

Project Title
1089 Stockport Rd, Manchester M19 2RE

Scale / North Point
As indicated

Drawing Title
Proposed Sections

Drawing Number
A1589(02)AP005

Revision
P4

Drawing Status
Preliminary