
Tier Consult Ltd.
7-9 New Wakefield Street
Manchester| M1 5NP
t: 0161 876 2900
f: 0161 876 2901

PROJECT No:	TM-26-1489
SHEET No:	SK020726
DATE:	07/26
BY:	SMB
CHECKED:	RJH

PROJECT: BLOOM & MINDEL

SUBJECT: PROPOSED DRAINAGE PIPE PASSING THROUGH EXISTING WALL

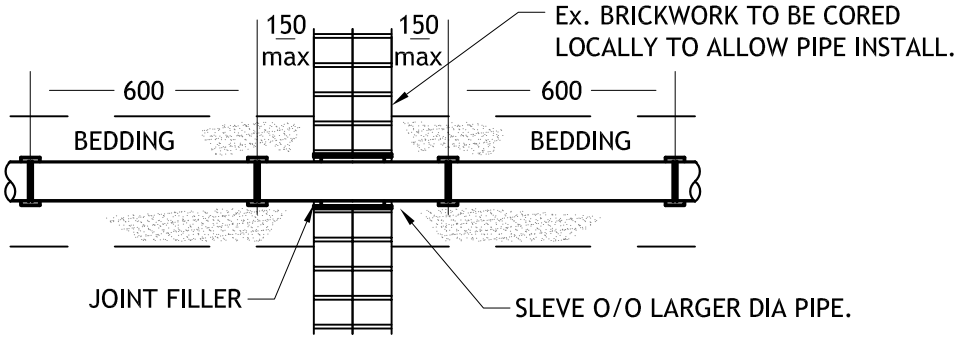

DRAIN PASSING THROUGH Ex. WALLS.

SCALE: 1:20.