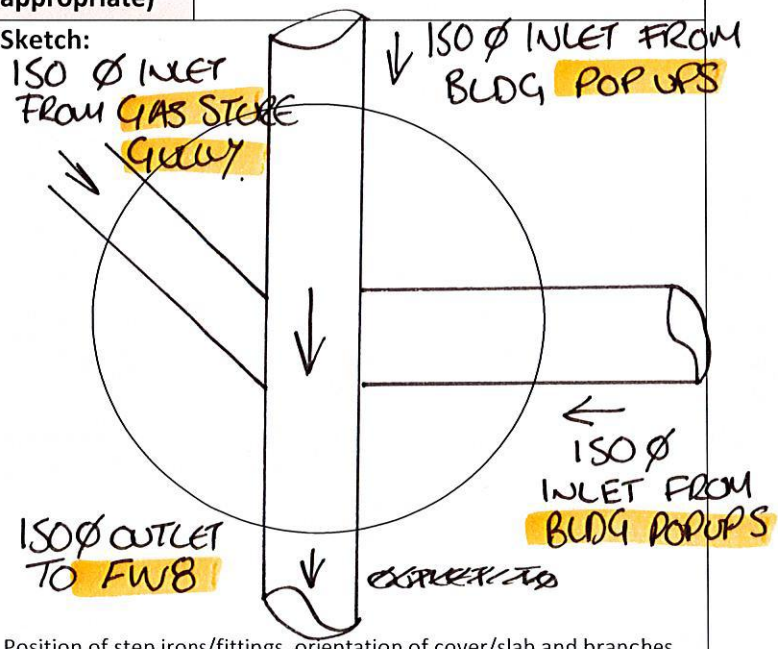
MURRAYWOOD CONSTRUCTION LTD

QA Form - Manholes

Installation of Manhole			Sheet No:	9.
Project	C376 WITHINGTON CDC		**Date:**	28/04/2025
Location: **As built coordinates:** **Cover Level:**	F1 383733.658 392002.901 32.830	**Drawing No:**	22182-CCS-WCH006-XX-DR-S-93000	
Manhole No: **Invert:**	MHF1 31.681	**Type:** **(circle as appropriate)**	FOUL/~~SURFACE WATER/COMBINED~~	
Inverts and Diameter of pipes:	Upstream: 150mm dia Dia: 31.690 Downstream: 150mm dia Dia:31.728 Inlet 1: 150dia Dia:100dia Inlet 2:31.751 Dia: Inlet 3: Dia: Inlet 4: Dia: Inlet 5: Dia:	**Sketch:**	 Position of step irons/fittings, orientation of cover/slab and branches (including backdrops) to be detailed. PPIC ALL OTHER CONNECTIONS CAPPED.	
Chamber Details:	Dia. Size: 450mm PPIC Overall depth: 1149mm Cover Depth:100mm Biscuit Depth: 100mm Reducing Slab:			

WORK TO BE INSPECTED	Accepted Yes/ No or N/a	Comments	MW Construction Eng/QA Signed as
Setting out to drawing	YES	moved away from ground beam to allow for buildability.	[redacted]
Trench excavation supported	YES	Stepped as Required	
Installation of concrete to channel	YES	PPIC CONCRETE BELOW	
Installation of drainage channel/first manhole ring	YES	PPIC	

MURRAYWOOD CONSTRUCTION LTD


QA Form - Manholes

MWC Signature confirming invert/positioning check	[redacted]	**Date**	**26/06/2025**
Client Signature confirming invert/positioning check		**Date**	27/6/2025

WORK TO BE INSPECTED	**Accepted Yes/ No or N/A**	**Comments**	**MW Construction Eng/QA Signed as Checked:-**
Installation of manhole rings to required levels	YES	Depths and No's of rings: PPIC	[redacted]
Installation of dropshafts/inlets above manhole invert	YES	PPIC	
Manhole Surround	YES	Details: CONCRETE	
Backfilling to manhole to required level and layers as instructed in spec	YES		
Biscuit Installation		Type:	
Benching/Water proofing to Manhole	YES	PPIC Shaft Seal Used	
Installation of Step Irons	NA	Type & Numbers: PPIC	
Brickwork		No of courses:	
Lid and Frame		Cover Type:	


Client Signature confirm Handover of Manhole:-	[redacted]	**Date**	12/9/25
MWC Signature confirm Handover of Manhole:-		**Date**	19-9-25

MURRAYWOOD CONSTRUCTION LTD	**QA Form - Manholes**

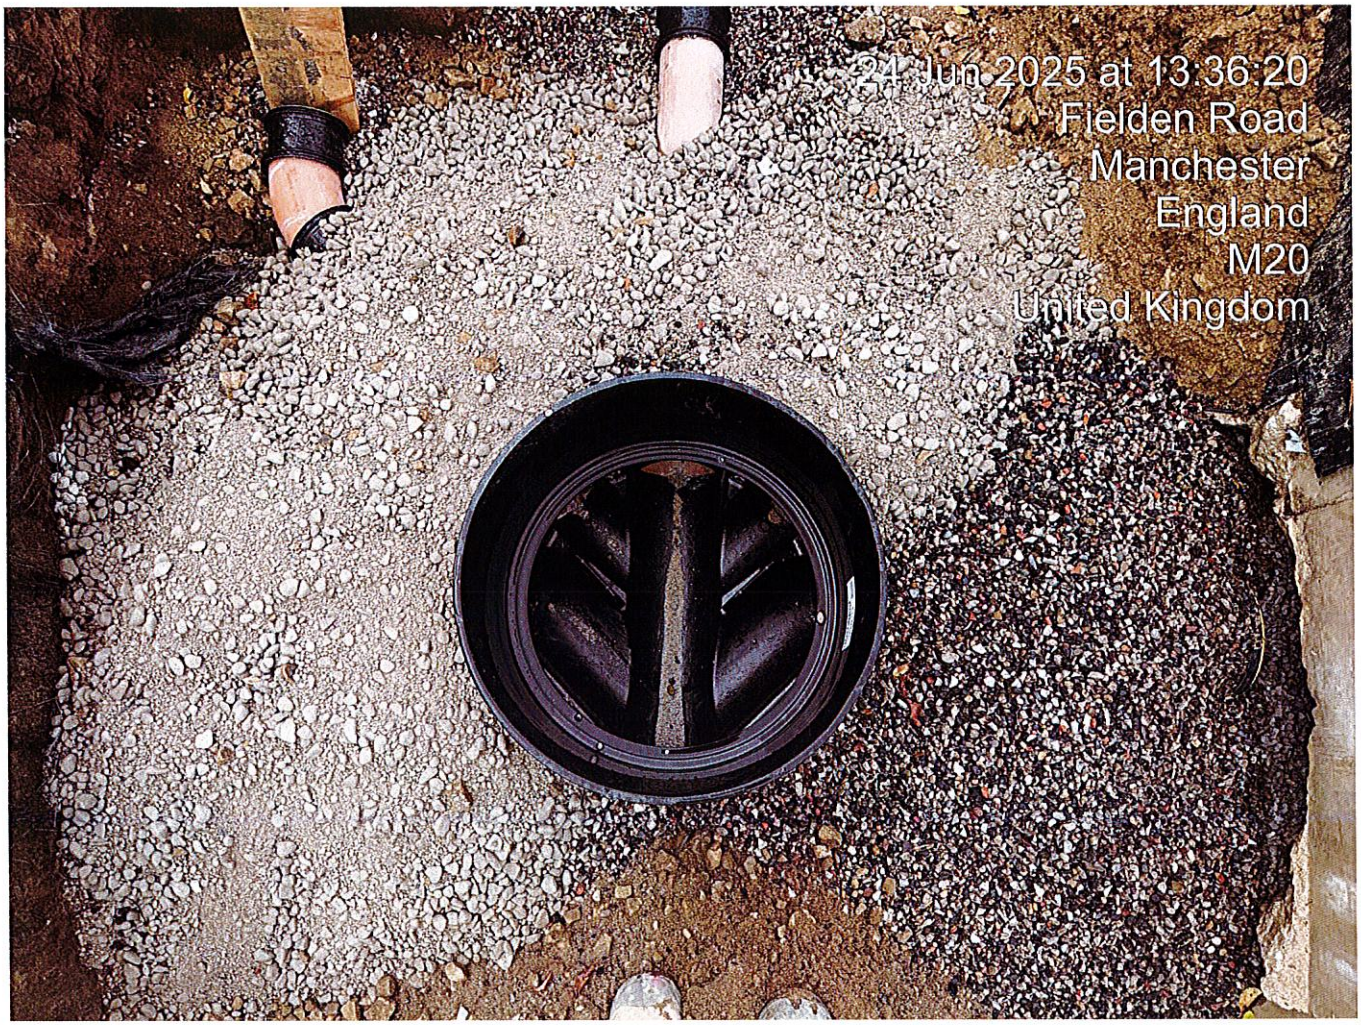

MURRAYWOOD
CONSTRUCTION LTD

QA Form - Manholes

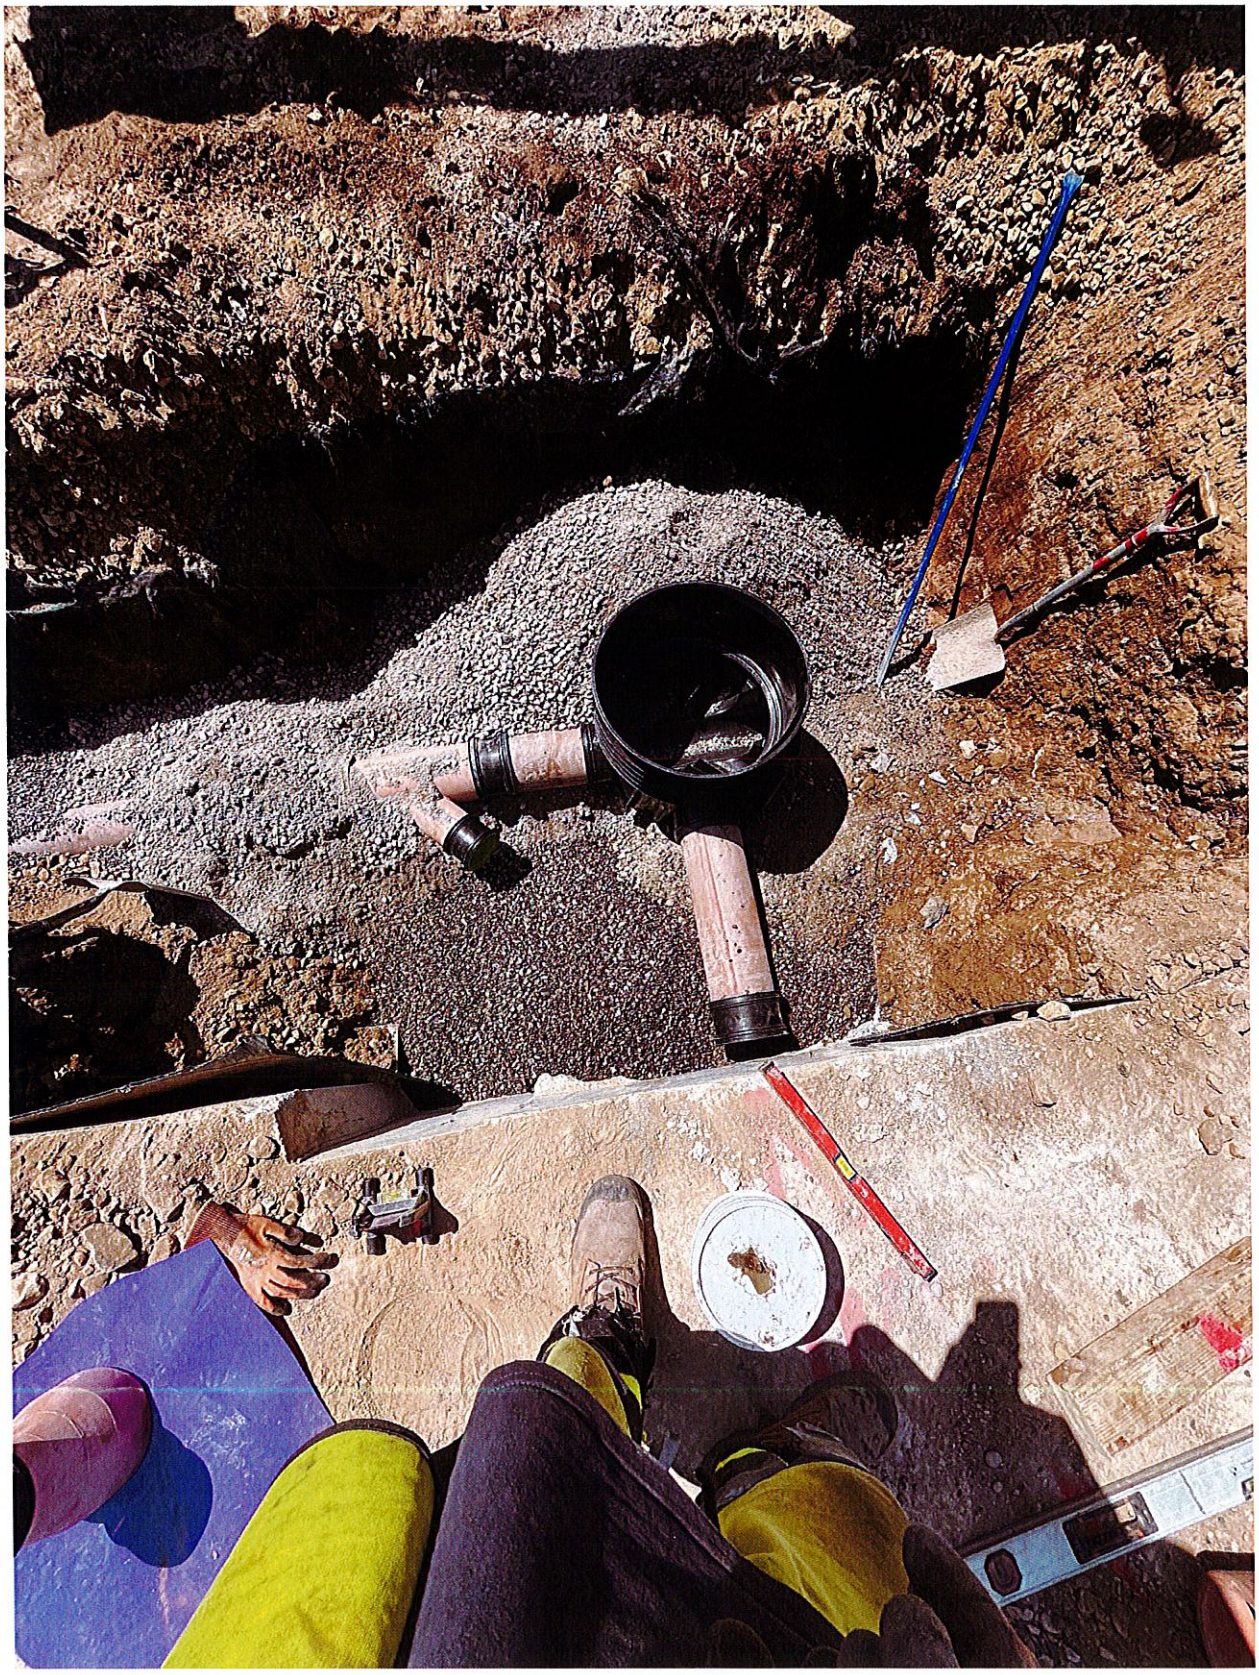

MURRAYWOOD
CONSTRUCTION LTD

QA Form - Manholes

