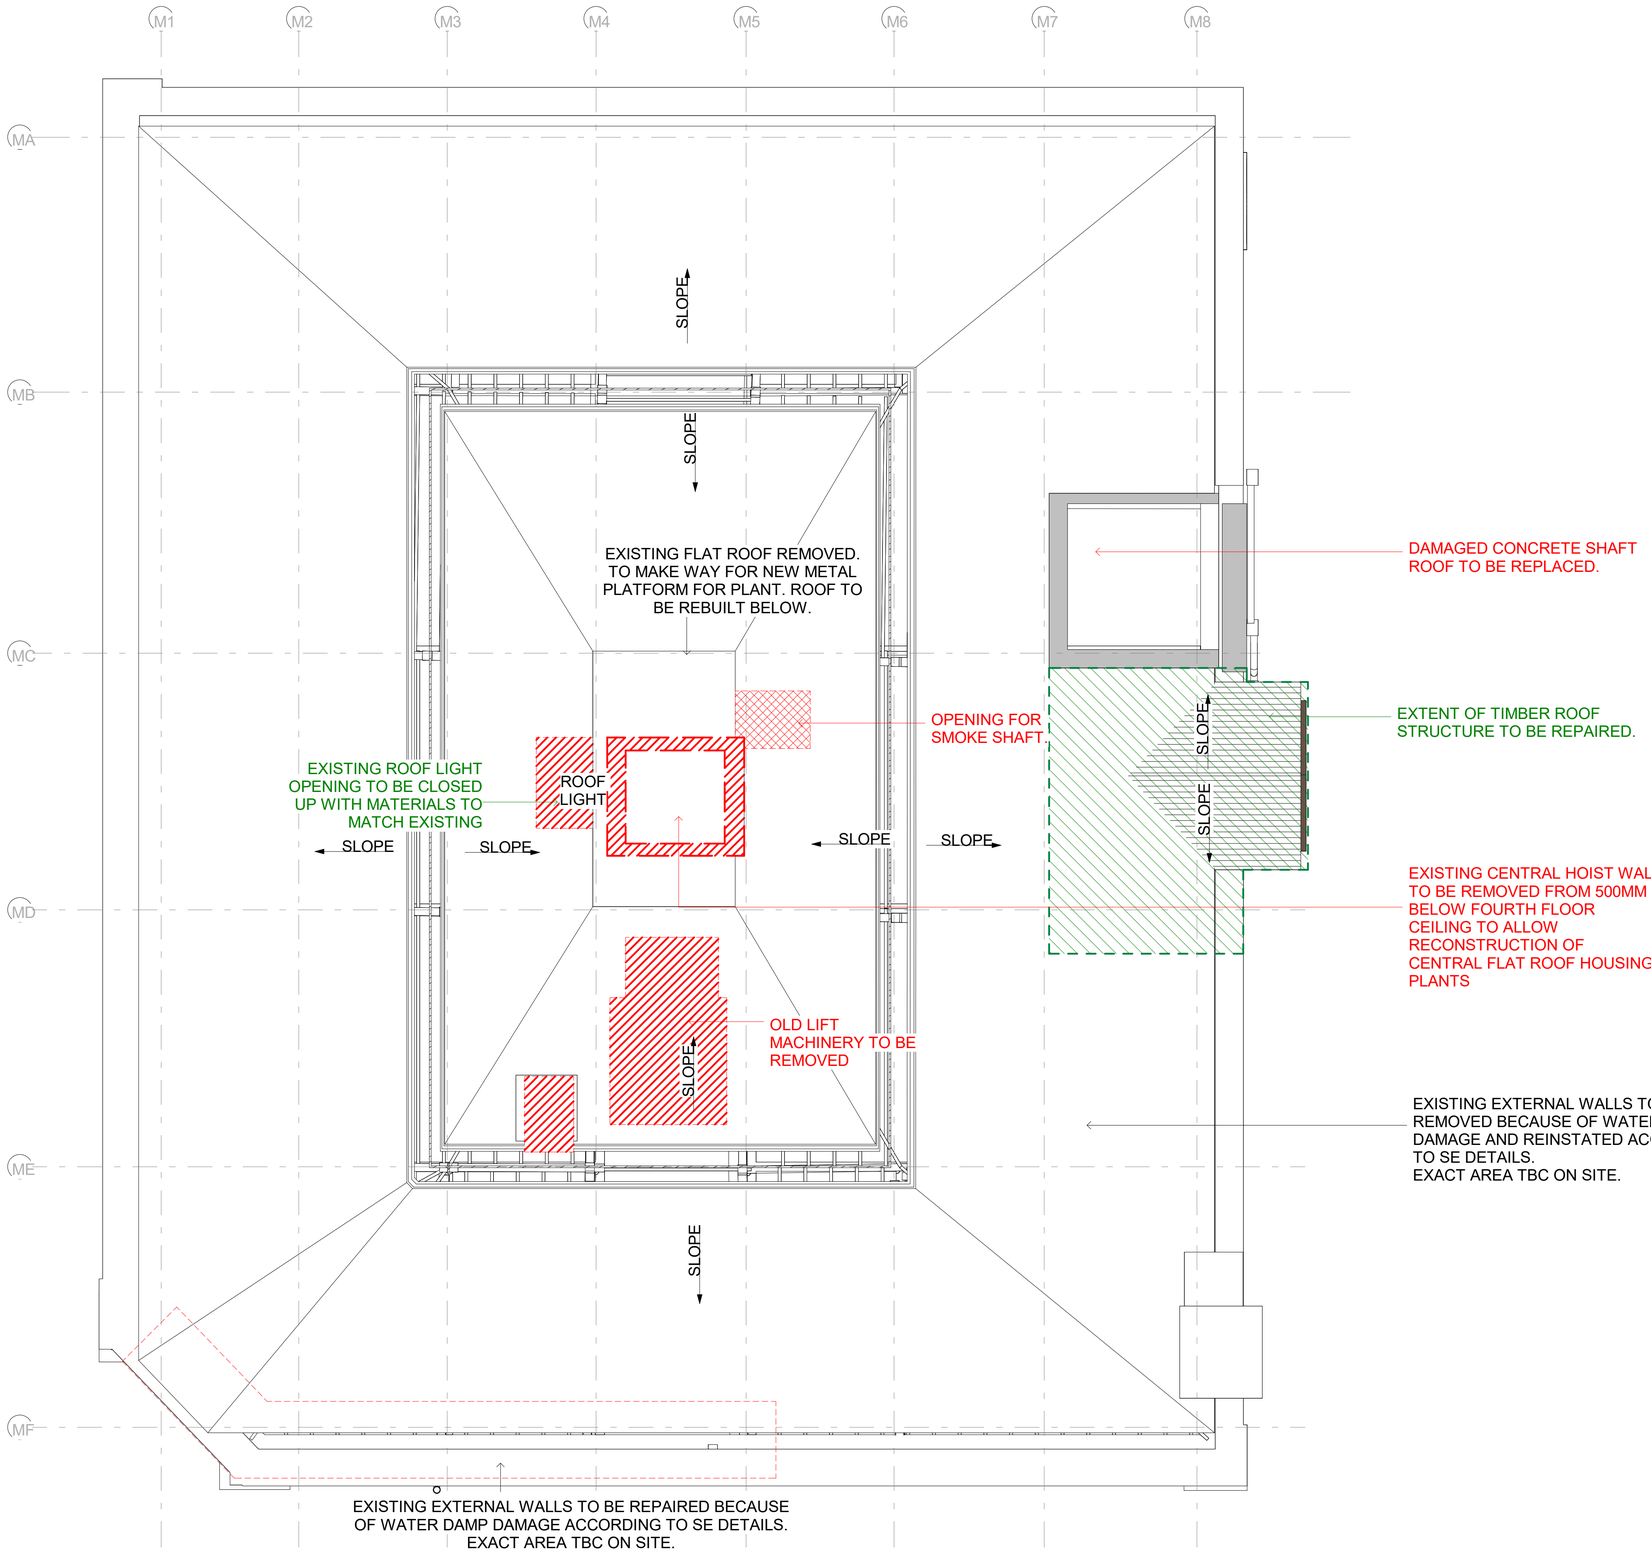



1 MH - RP - Roof_Demolition Plan_Proposed
1 : 50

## General Notes:

This drawing is the property of Fletcher-Rae (UK) Limited and copyright is reserved by them. The drawing is not to be copied, reproduced or re-distributed either in whole or in part without the prior written consent of Fletcher-Rae (UK) Limited.

The originator shall have no responsibility for any liability, loss, cost, damage or expense arising from or relating to any use of this document other than for its intended purpose on this project.

This drawing shall be read in conjunction with all other relevant drawings, specifications and associated documentation. Any discrepancies, errors or omissions are to be reported to the originator before proceeding with work.


All dimensions are to be checked on site by the contractor prior to proceeding with any work. This drawing shall not be scaled to ascertain any dimensions Work to figured dimensions only.

**DISCLAIMER**
When this drawing is issued in CAD, it is an uncontrolled version issued for information only, to enable the recipient to prepare their own documents/ drawings for which they are solely responsible.

**SOFTWARE INTEROPERABILITY**
Fletcher-Rae (UK) Limited prepared this drawing using Autodesk REVIT.

Fletcher-Rae (UK) Limited does not accept liability for any loss or degradation of any information held in the drawing resulting from the translation from the original file format to any other file format or from the recipients reading of it in any other programme.

## KEY PLAN

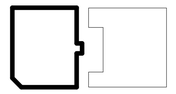

## PROJECT NOTES:

- Unverified dimensions
- To be read in conjunction with retention drawings
- To be read in conjunction with structural drawings
- All setting-out information to be reviewed by Contra
- Dimensions of all footings and foundations to be c SE upon completion of site investigation works.
- Contractor to set out internal walls on all floors usi and setting out points as reference and confirm dir site before any builders work is carried out. Any dis should be highlighted and made clear to relevant c

## DEMOLITION LEGEND:

### APPROVED DEMOLITION LEGEND:

- ELEMENT TO BE REMOVED
- BLOCKED WINDOW TO BE REOPENE
- NEW OPENINGS FOR PROPOSED LI
- STEEL BEAM TO BE REMOVED
- EXISTING SLAB TO BE REMOVED. DE ON SITE

### KEY RECONSTRUCTION

- EXISTING FLOOR TO BE REPLACED
- TEXT TEXT RELATED TO RETENTION ELE
- PLASTERING WORK COMPLETED

| Rev | Revision Details | Drawn | Date | Chck'd |
|---|---|---|---|---|
| P01 | Planning Issue | MM | 21.06.24 | |

Project No. **24006**
Suitability **S2 SUITABLE FOR INFORMATION**
Status **PLANNING**

Client:
**Beech Holdings**

Project:
**PICCADILLY WAREHOUSE**
**Mindel House**

Sheet Name:
**Roof _Demolition Plan (Proposed)_Planning**

Drawing No. **24006-HFR-MH-RP-DRA-9030** Rev. P01
Drawn By **MM** Scale **1 : 50 @ A1**
Created **09.04.24**

HORIZON
fletcher | rae

Level 12, Tower 12, 18-22 Bridge Street, Manchester, M3 3BZ

t +44 (0) 161 242 1140
w www.fletcher-rae.com
e info@fletcher-rae.com