
Notes


1. This drawing is copyright and the property of Tier Consult and must not be copied in whole or part without their prior written permission.
2. This drawing is to be read in conjunction with the appropriate Architect's and M & E Engineer's drawings, together with any other relevant Tier Consult drawings and sketches.
3. This drawing must not be scaled, the Contractor must report any dimensional discrepancies and errors or omissions to the Engineer prior to construction commencing.
4. This drawing MUST be read, where appropriate, in conjunction with the following Tier Consult specifications:

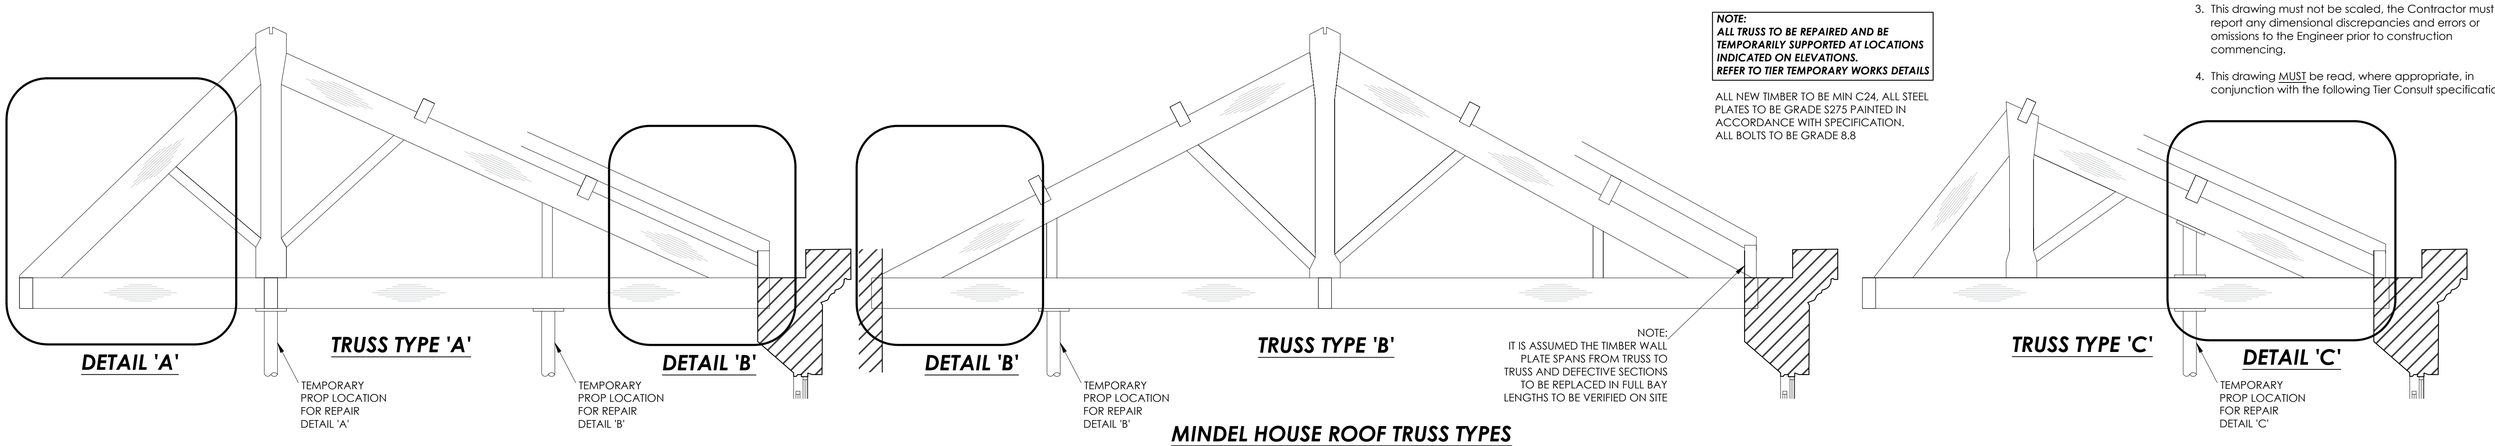


NOTE:
ALL TRUSS TO BE REPAIRED AND BE TEMPORARILY SUPPORTED AT LOCATIONS INDICATED ON ELEVATIONS.
REFER TO TIER TEMPORARY WORKS DETAILS

ALL NEW TIMBER TO BE MIN C24, ALL STEEL PLATES TO BE GRADE S275 PAINTED IN ACCORDANCE WITH SPECIFICATION.
ALL BOLTS TO BE GRADE 8.8


MINDEL HOUSE ROOF TRUSS TYPES

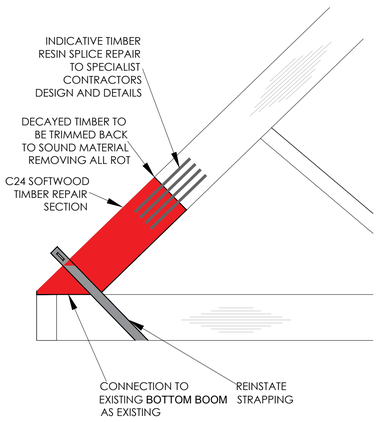


DETAIL '***A***'
RESIN REPAIR

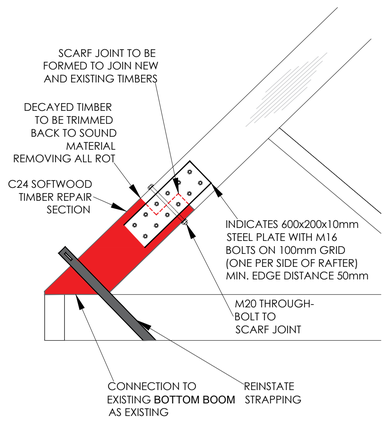


DETAIL '***A***'
STEEL REPAIR

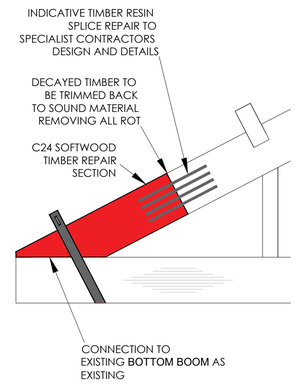


DETAIL '***B***'
RESIN REPAIR

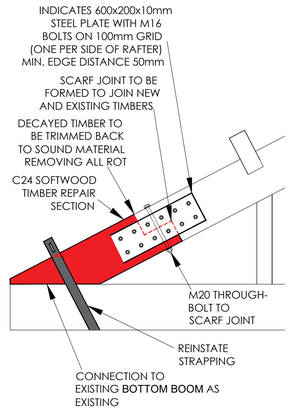


DETAIL '***B***'
STEEL REPAIR

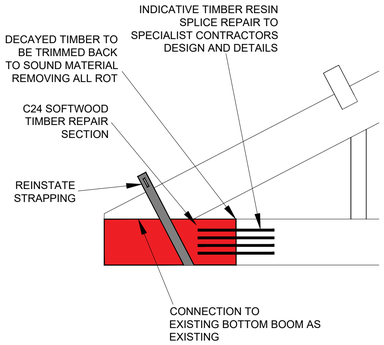


TRUSS TIE BEAM
OPTION '***A***' RESIN REPAIR

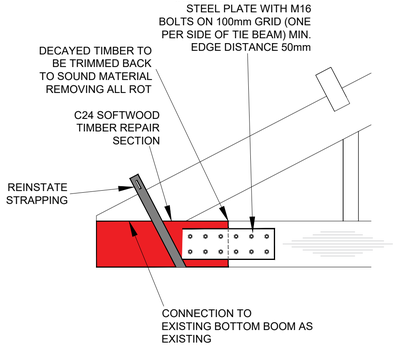


TRUSS TIE BEAM
OPTION '***B***' STEEL REPAIR

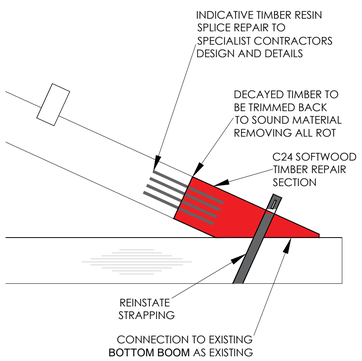


DETAIL '***C***'
RESIN REPAIR

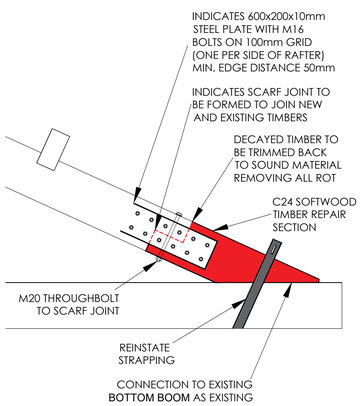


DETAIL '***C***'
STEEL REPAIR

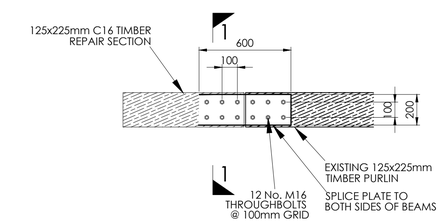


TYPICAL PURLIN REPAIR DETAIL
SCALE 1:20

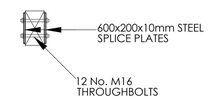


SECTION 1-1
SCALE 1:20

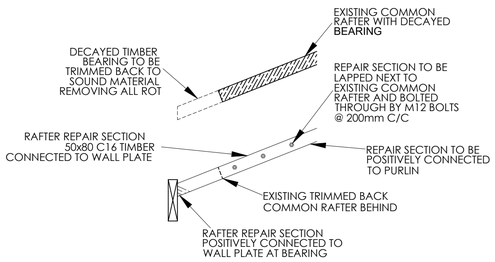

TYPICAL COMMON RAFTER REPAIR DETAIL
SCALE 1:20

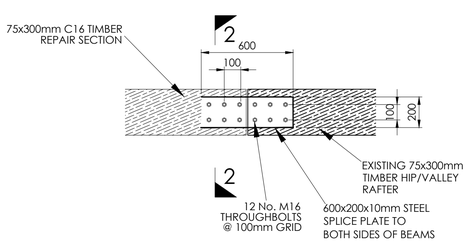

TYPICAL HIP/VALLEY REPAIR DETAIL
SCALE 1:20

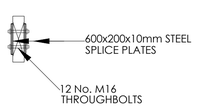

SECTION 2-2
SCALE 1:20

Rev	Date	By	Description	Appd
P1	14/06/24	NH	CONSTRUCTION ISSUE	RJH

Revisions

Status

CONSTRUCTION

Tier Consult
7-9 New Wakefield Street
Manchester
M1 5NP
tel: 0161 876 2900

Project

PICCADILLY WAREHOUSE
MANCHESTER
(MINDEL HOUSE)

Title

MINDEL HOUSE
ROOF REPAIR DETAILS

Scale	Drawn	Revision
As indicated@A1	NH	**P1**
Date	Checked	
05/24	RJH	

Drawing Ref :
Project no|Originator|Zone|Level|Type|Role|Number

1381-TCM-MH-ZZ-DR-S-0603

A1

© Tier Consult