
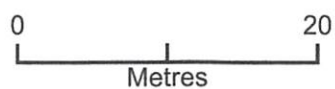


KHARE block plan

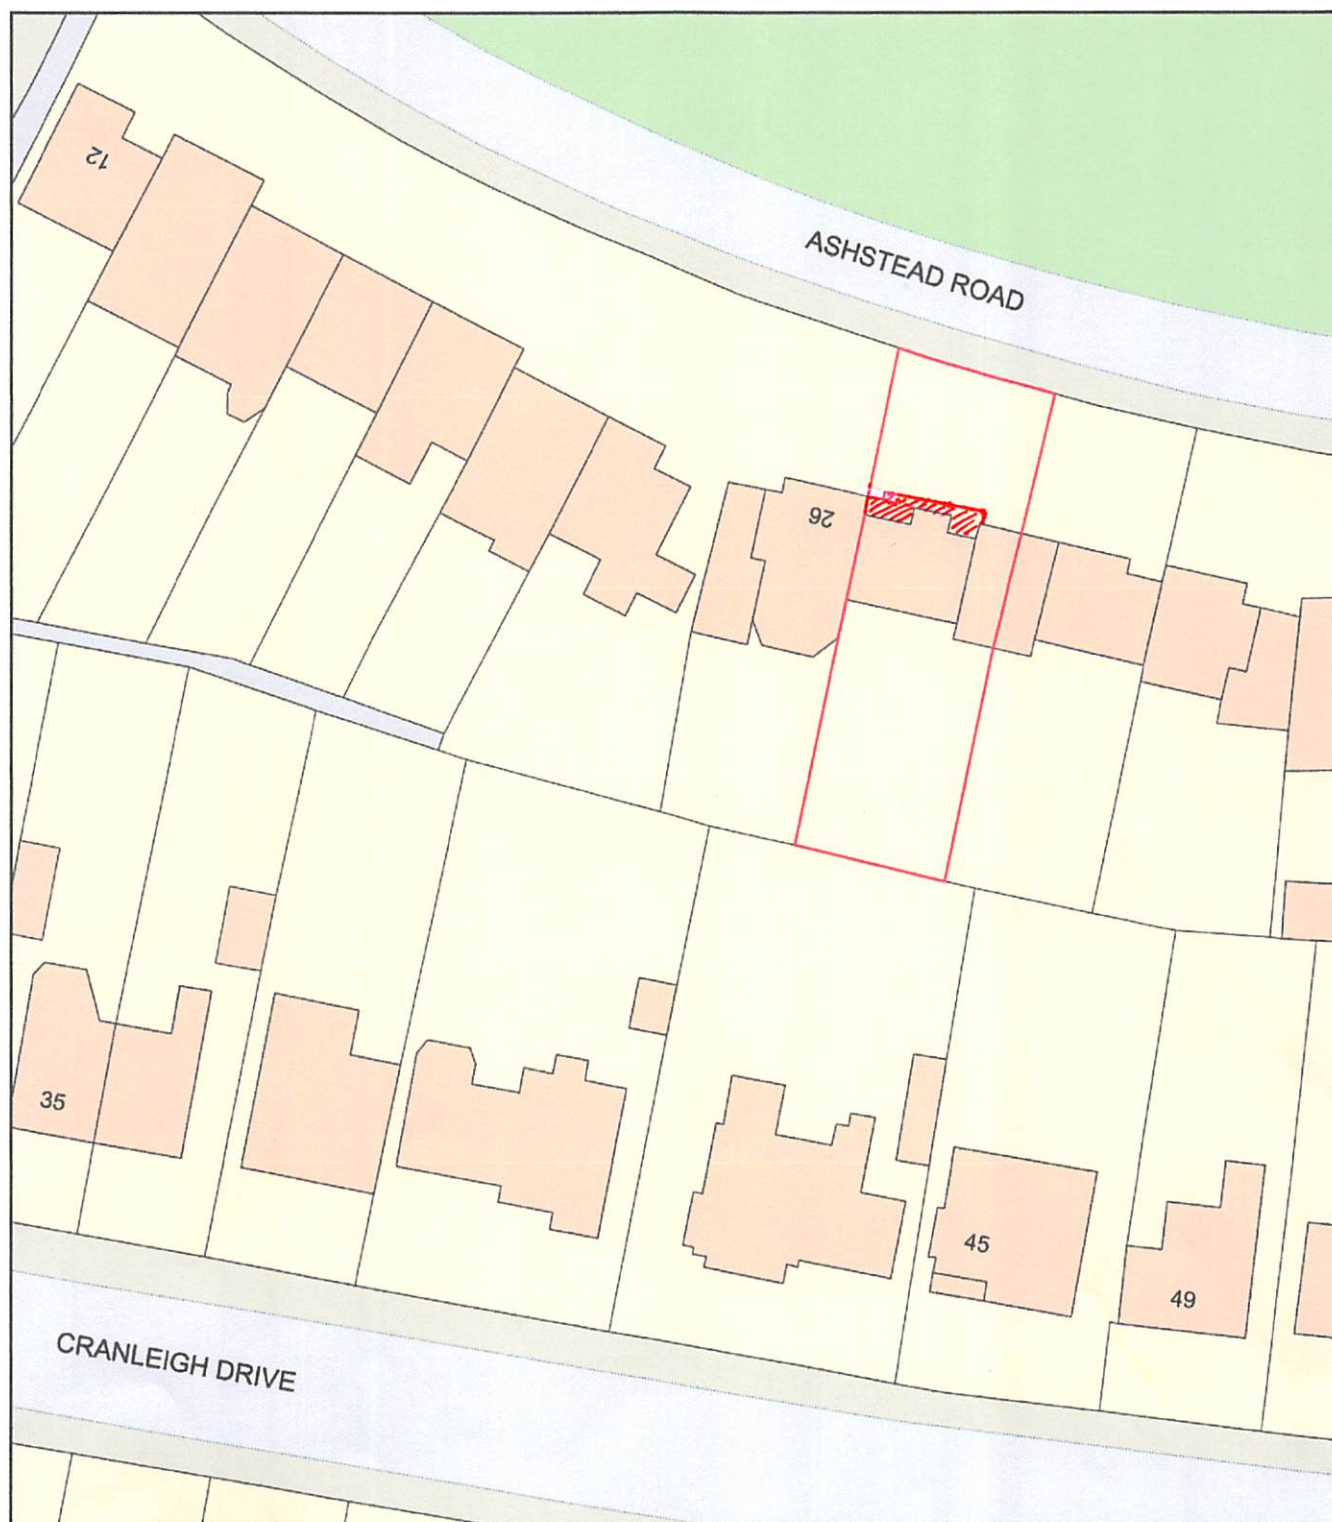

Plan Produced for: M TAYLOR

Date Produced: 29 Jan 2026

Plan Reference Number: TQRQM26029162345413

Scale: 1:500 @ A4