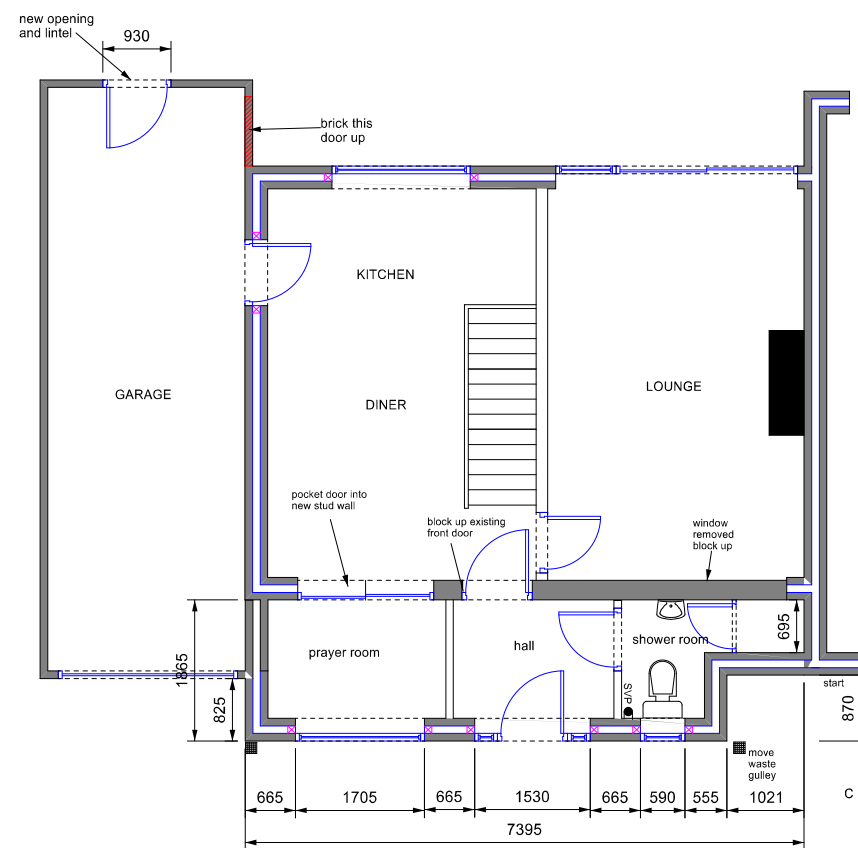
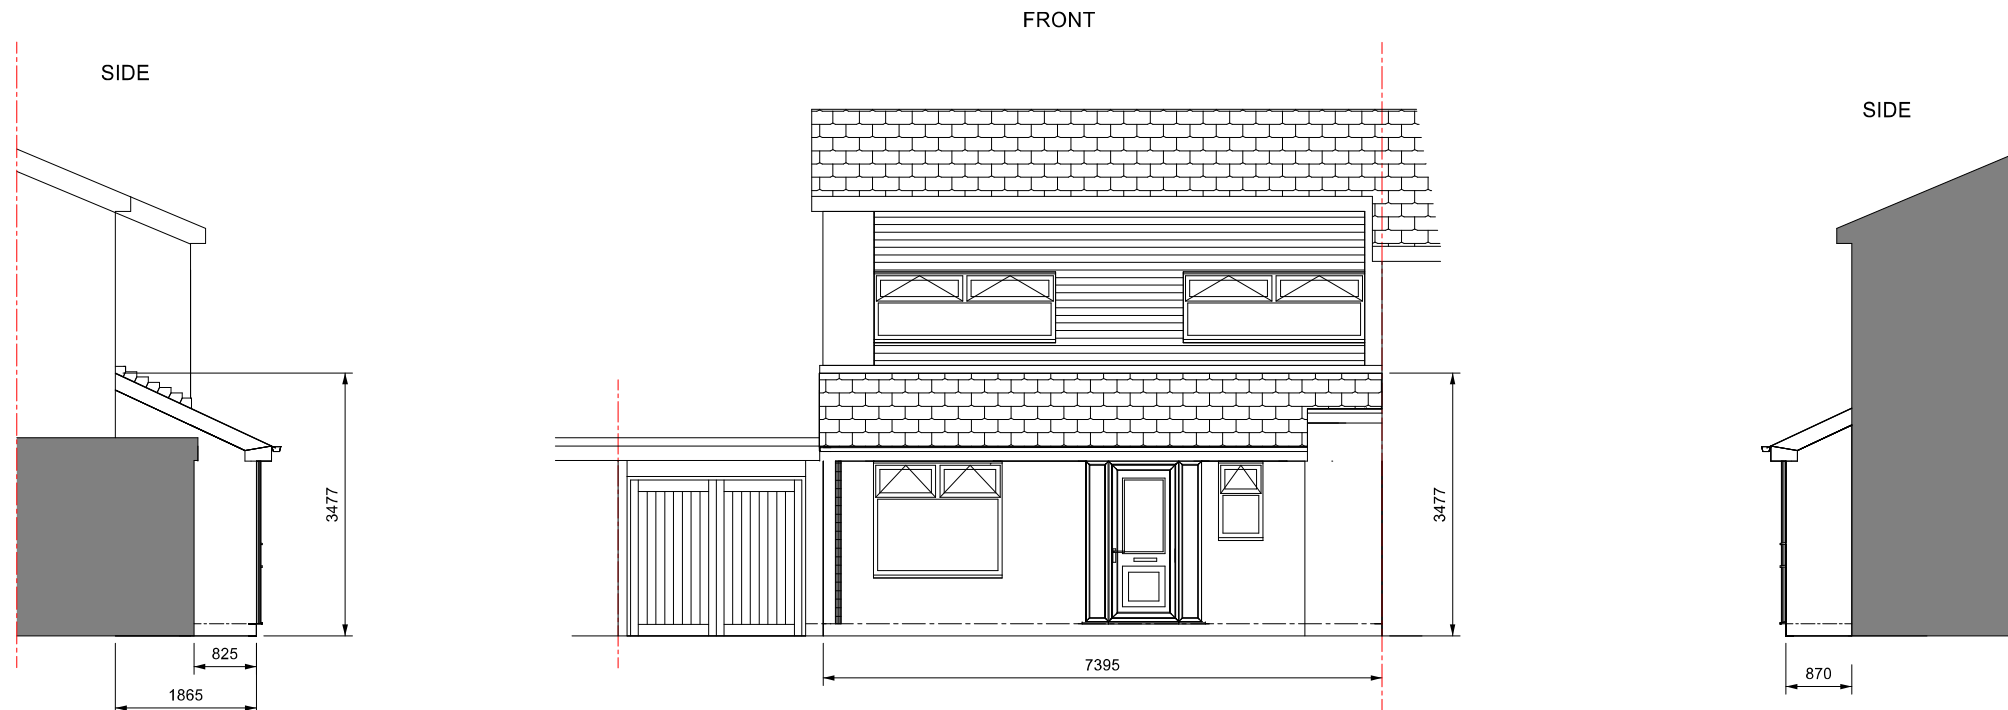


PROPOSED ELEVATION/FLOOR
MR & MRS KHARE 28 ASHSTEAD ROAD SALE M33 3PX
SCALE 1:100 A3 (Rev 1)