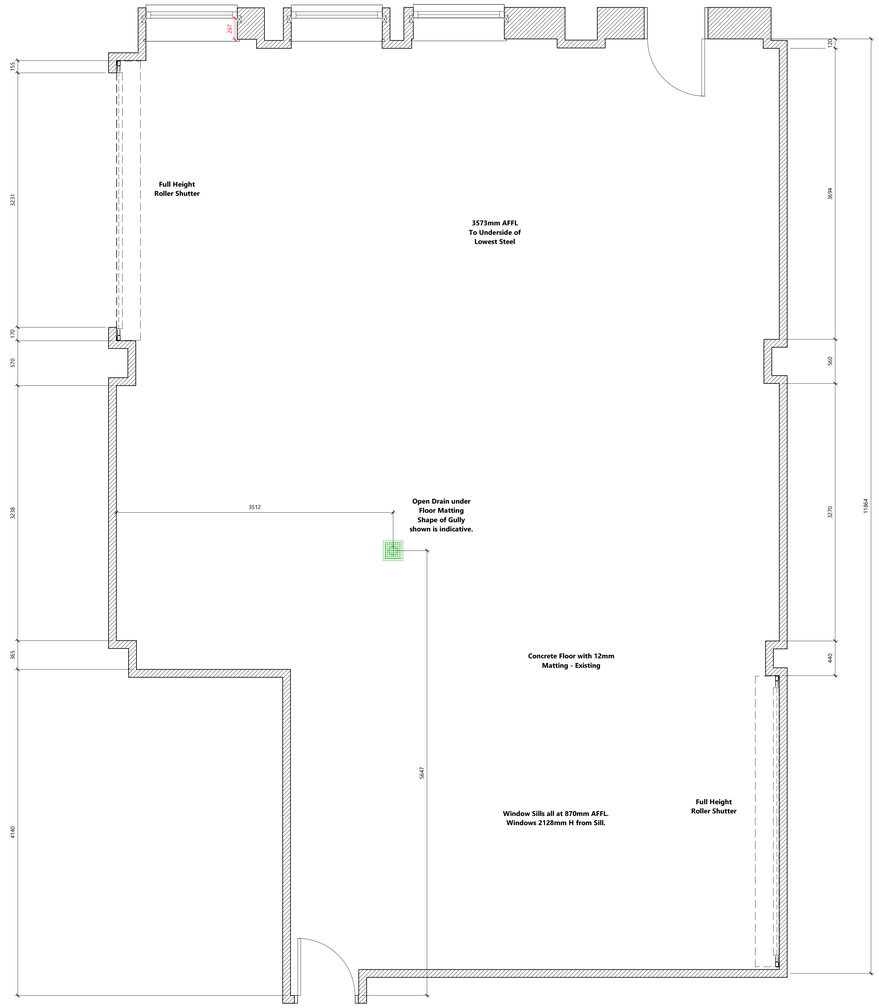


Level 00 General Arrangement
1 : 25

General Notes for Main Contractor

MA: A Shiftwide access route is required with doorways having 1.100mm unobstructed opening with a 1500mm Clear door opening to be advised by C.D.S Contracts Manager.
MB: Ceiling heights are measured from finished floor (floor mounted).
MC: Contractors require upskilling in where necessary.
MD: Holes required in roof and walls for cold/warm pipework.
ME: Walls amended as detailed on drawing.
MF: In the cold store to be agreed height is required with all walls finished to accept coldrooms as manufacturers detail.
MG: All walls, floors, and ceilings are to be Non-Combustible.
MH: The reuse of existing equipment will be subject to approval after workshop inspection.
MI: Any discrepancies between drawings and site conditions or any omissions from drawings should be referred to the supervising officer and the C.D.S contracts manager immediately.
MJ: Dimensions given for pipework sizes etc. are those of the connection point on the equipment & not the size of pipework required by the building.
MK: Per sinks, & Per wash sinks should pass through a below ground grease trap unless otherwise stated.

Floors

All vinyl floor surfaces are laid with seams welded. All tiled floors to be grouted.

Ceiling

All Ceiling grids, lighting and tiles to be complete.

Walls

All wall surfaces to be finished and strengthened accordingly to accept wall fixed equipment such as wall cupboards, wall shelves, wash hand basins etc.

Protection

C.D.S Wilman will make provision for the protection of the catering equipment during the installation process.
Contractors walking/standing on the equipment will not be tolerated, any cost incurred to rectify damage will not be the responsibility of C.D.S Wilman.
Any equipment installed that damage the area must be clear of all other trades and the area must be broom cc to finish.

Refuse

The Client and/Or Nominated Contractor shall provide all necessary skips to accept packaging etc removed from the catering area by C.D.S Wilman nominated installers.

Additional Notes

EA: Unless otherwise stated, C.D.S Wilman cannot accept responsibility for existing equipment failure due to faulty parts following disconnection/re-installation unless it has been serviced by a fully qualified engineer. All parts and labour will be charged as an extra cost.
EB: Responsibility of the Health & Safety File for the catering equipment supply shall NOT be the responsibility of C.D.S Wilman, but shall remain the responsibility of the Client and/or the Nominated contractor or respective trades.
EC: Unless Otherwise Stated, all dimensions shown are from fixed points to the centre of the service point.
ED: Unless otherwise stated, it is the responsibility of the Client and/or Nominated Architect/Contractor to submit C.D.S Wilman drawings for any Statutory Approvals (BHO, Building Control, Fire Officer etc).

Note:
Due to continued product development by the manufacturers, services shown may change. CDS therefore reserve the right to alter any of the services indicated without notice.

PATTRESSING LEGEND

Plywood Pattress

Pattressing required from floor to ceiling unless shown otherwise. Refer to CDS elevation drawings for approximate setting out. Pattressing should be, at a minimum, 100mm oversized to ensure adequate coverage and support for fixings.

EQUIPMENT STATUS LEGEND

Existing
By Others
Optional
Future Purchase
Alternative

Status also noted in equipment schedule. Status colours only shown when applicable.

WALL PHASING LEGEND

Phasing only shown when applicable.
When NO phasing is required, NEW will be used by default.

New
Existing
Demolished
Temporary

Rev	Date	Revision Description	By
P01	17.03.2026	Preliminary Issue	DD

Level 00 General Arrangement Plan

CLIENT : Jay Khan
PROJECT : Jay Khan Desserts

Scale: As indicated	CDS PROJECT NO: PJN 171651
Paper Size: A2	
Date: 17.03.2026	REVISION 52 — For Information
Drawn By: DD	ISSUED P01 — Preliminary
Checked By: KA	
Drawing Number: 171651-CDS-XX-00-DR-Y-1001	

CDS Wilman
CDS WILMAN
UNIT 4, WATERSIDE
TRAFFORD PARK
MANCHESTER
M17 1WD
www.cds-wilman.com
enquire@cds-wilman.com
0161 848 3900
DESIGN AND BUILD SPECIALISTS
FROM CONCEPT TO COMPLETION.