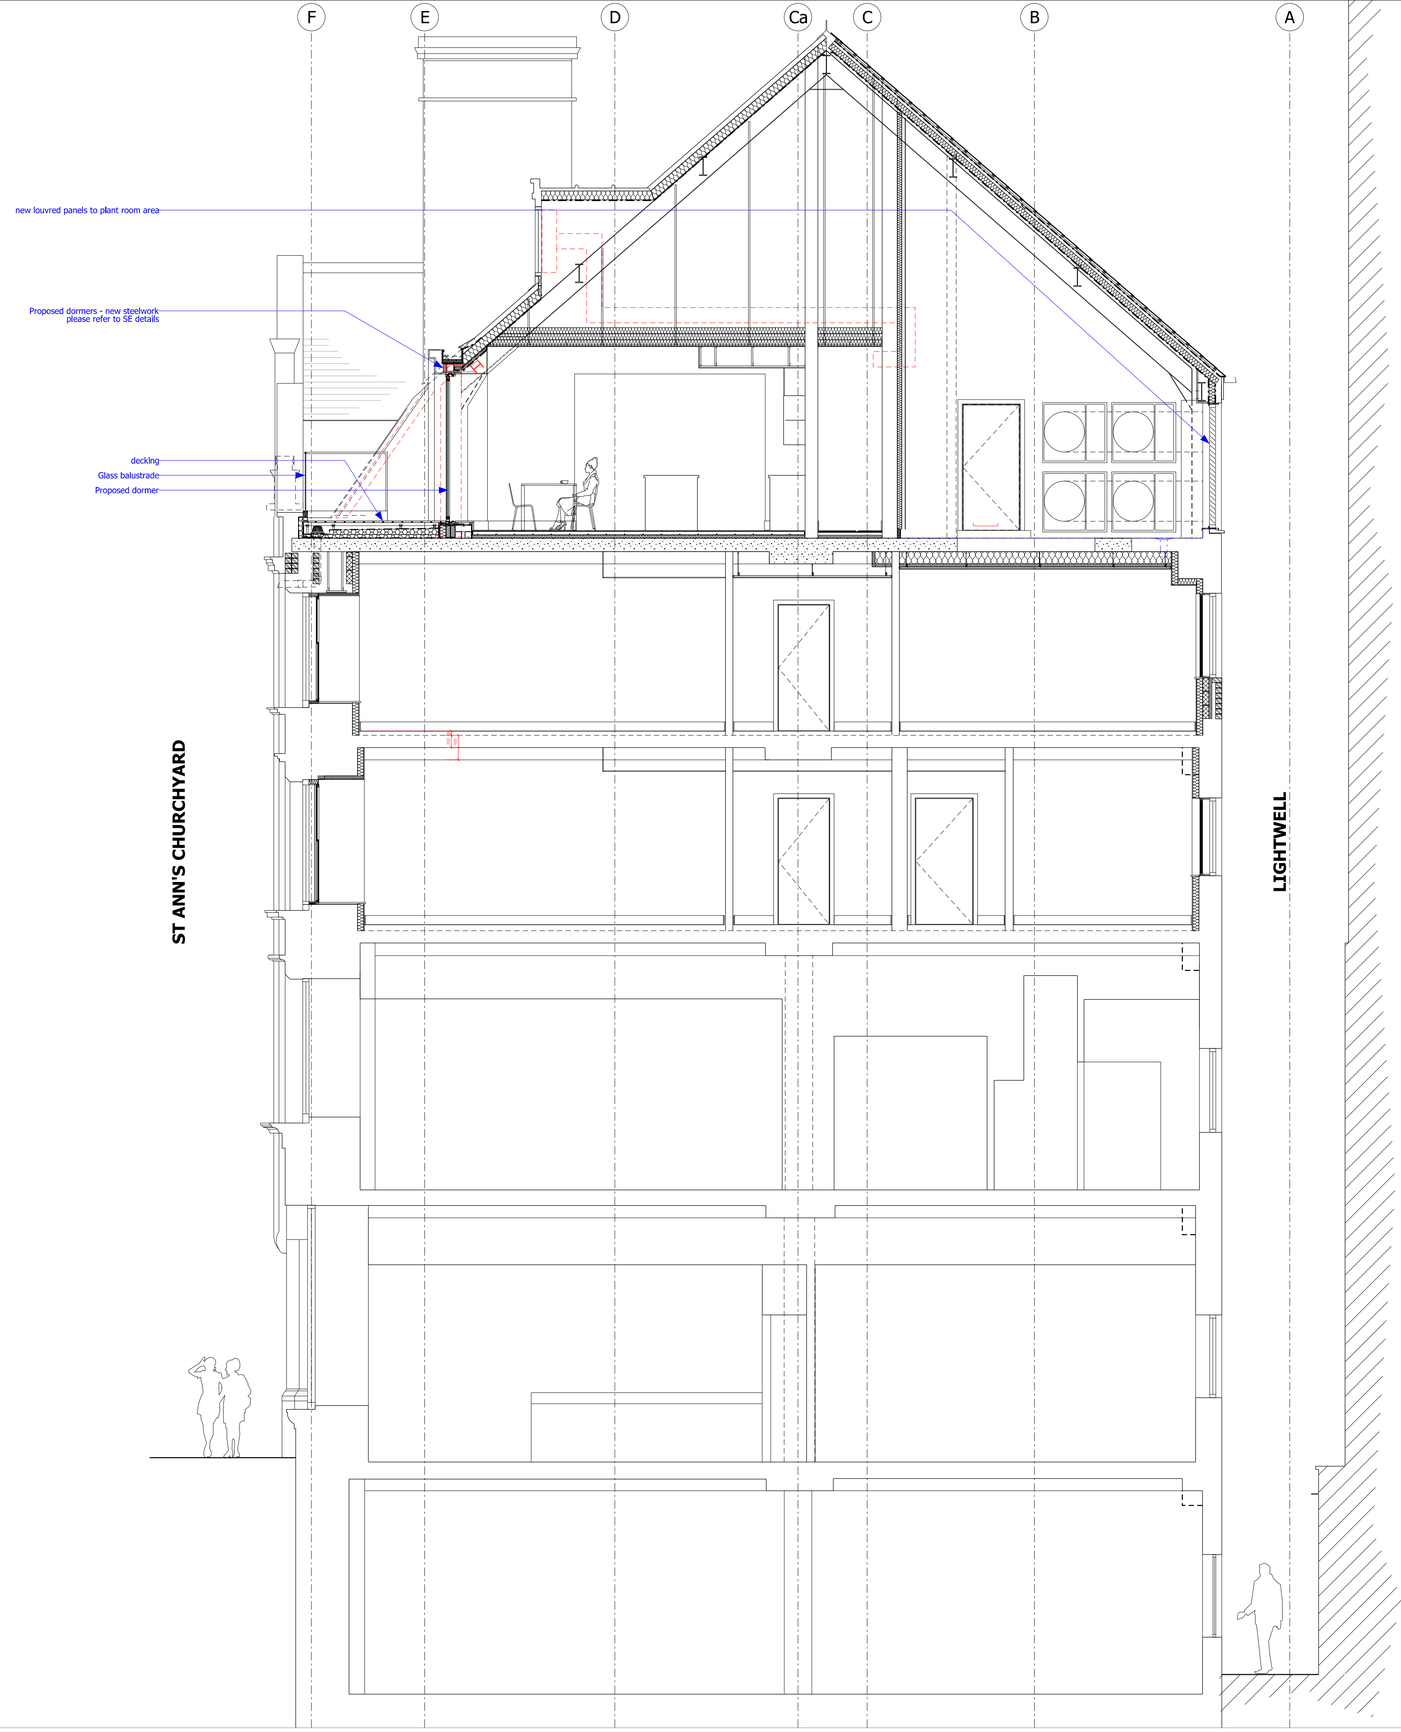


Proposed Section C-C

Scale 1:50

0 0.5m 1m 2.5m

bridge
architects

address 14 Old Mill Street, Manchester, M4 6DZ
directors Russell Bridge RIBA ARB Victoria Hilton ARB

phone 0161 879 2828 **web** www.bridgearchitects.com
company # 07793934 **email** info@bridgearchitects.com

revision notes
rev P01 = 2026-07-15 = WIP (Preliminary) Issue.
rev P02 = 2026-07-22 = General Revisions; Internal Insulation & secondary glazing added. Plant Room HWU revised.

project	Winter's Buildings, Manchester	**drawing title**	Proposed Section C-C
client	The Winters Building Freehold Ltd	**drawing scale**	1:50 @A1/ 1:100 @A3
job no.	0277	**drawing created**	April 2026
drawing no.	al(05)122	**drawing rev**	P02

PLANNING

bridge
architects

This design and drawing is the copyright of bridge architects ltd and may not be reproduced in any form without prior written consent. Issue of the drawing does not impart any real or implied copyright licence.