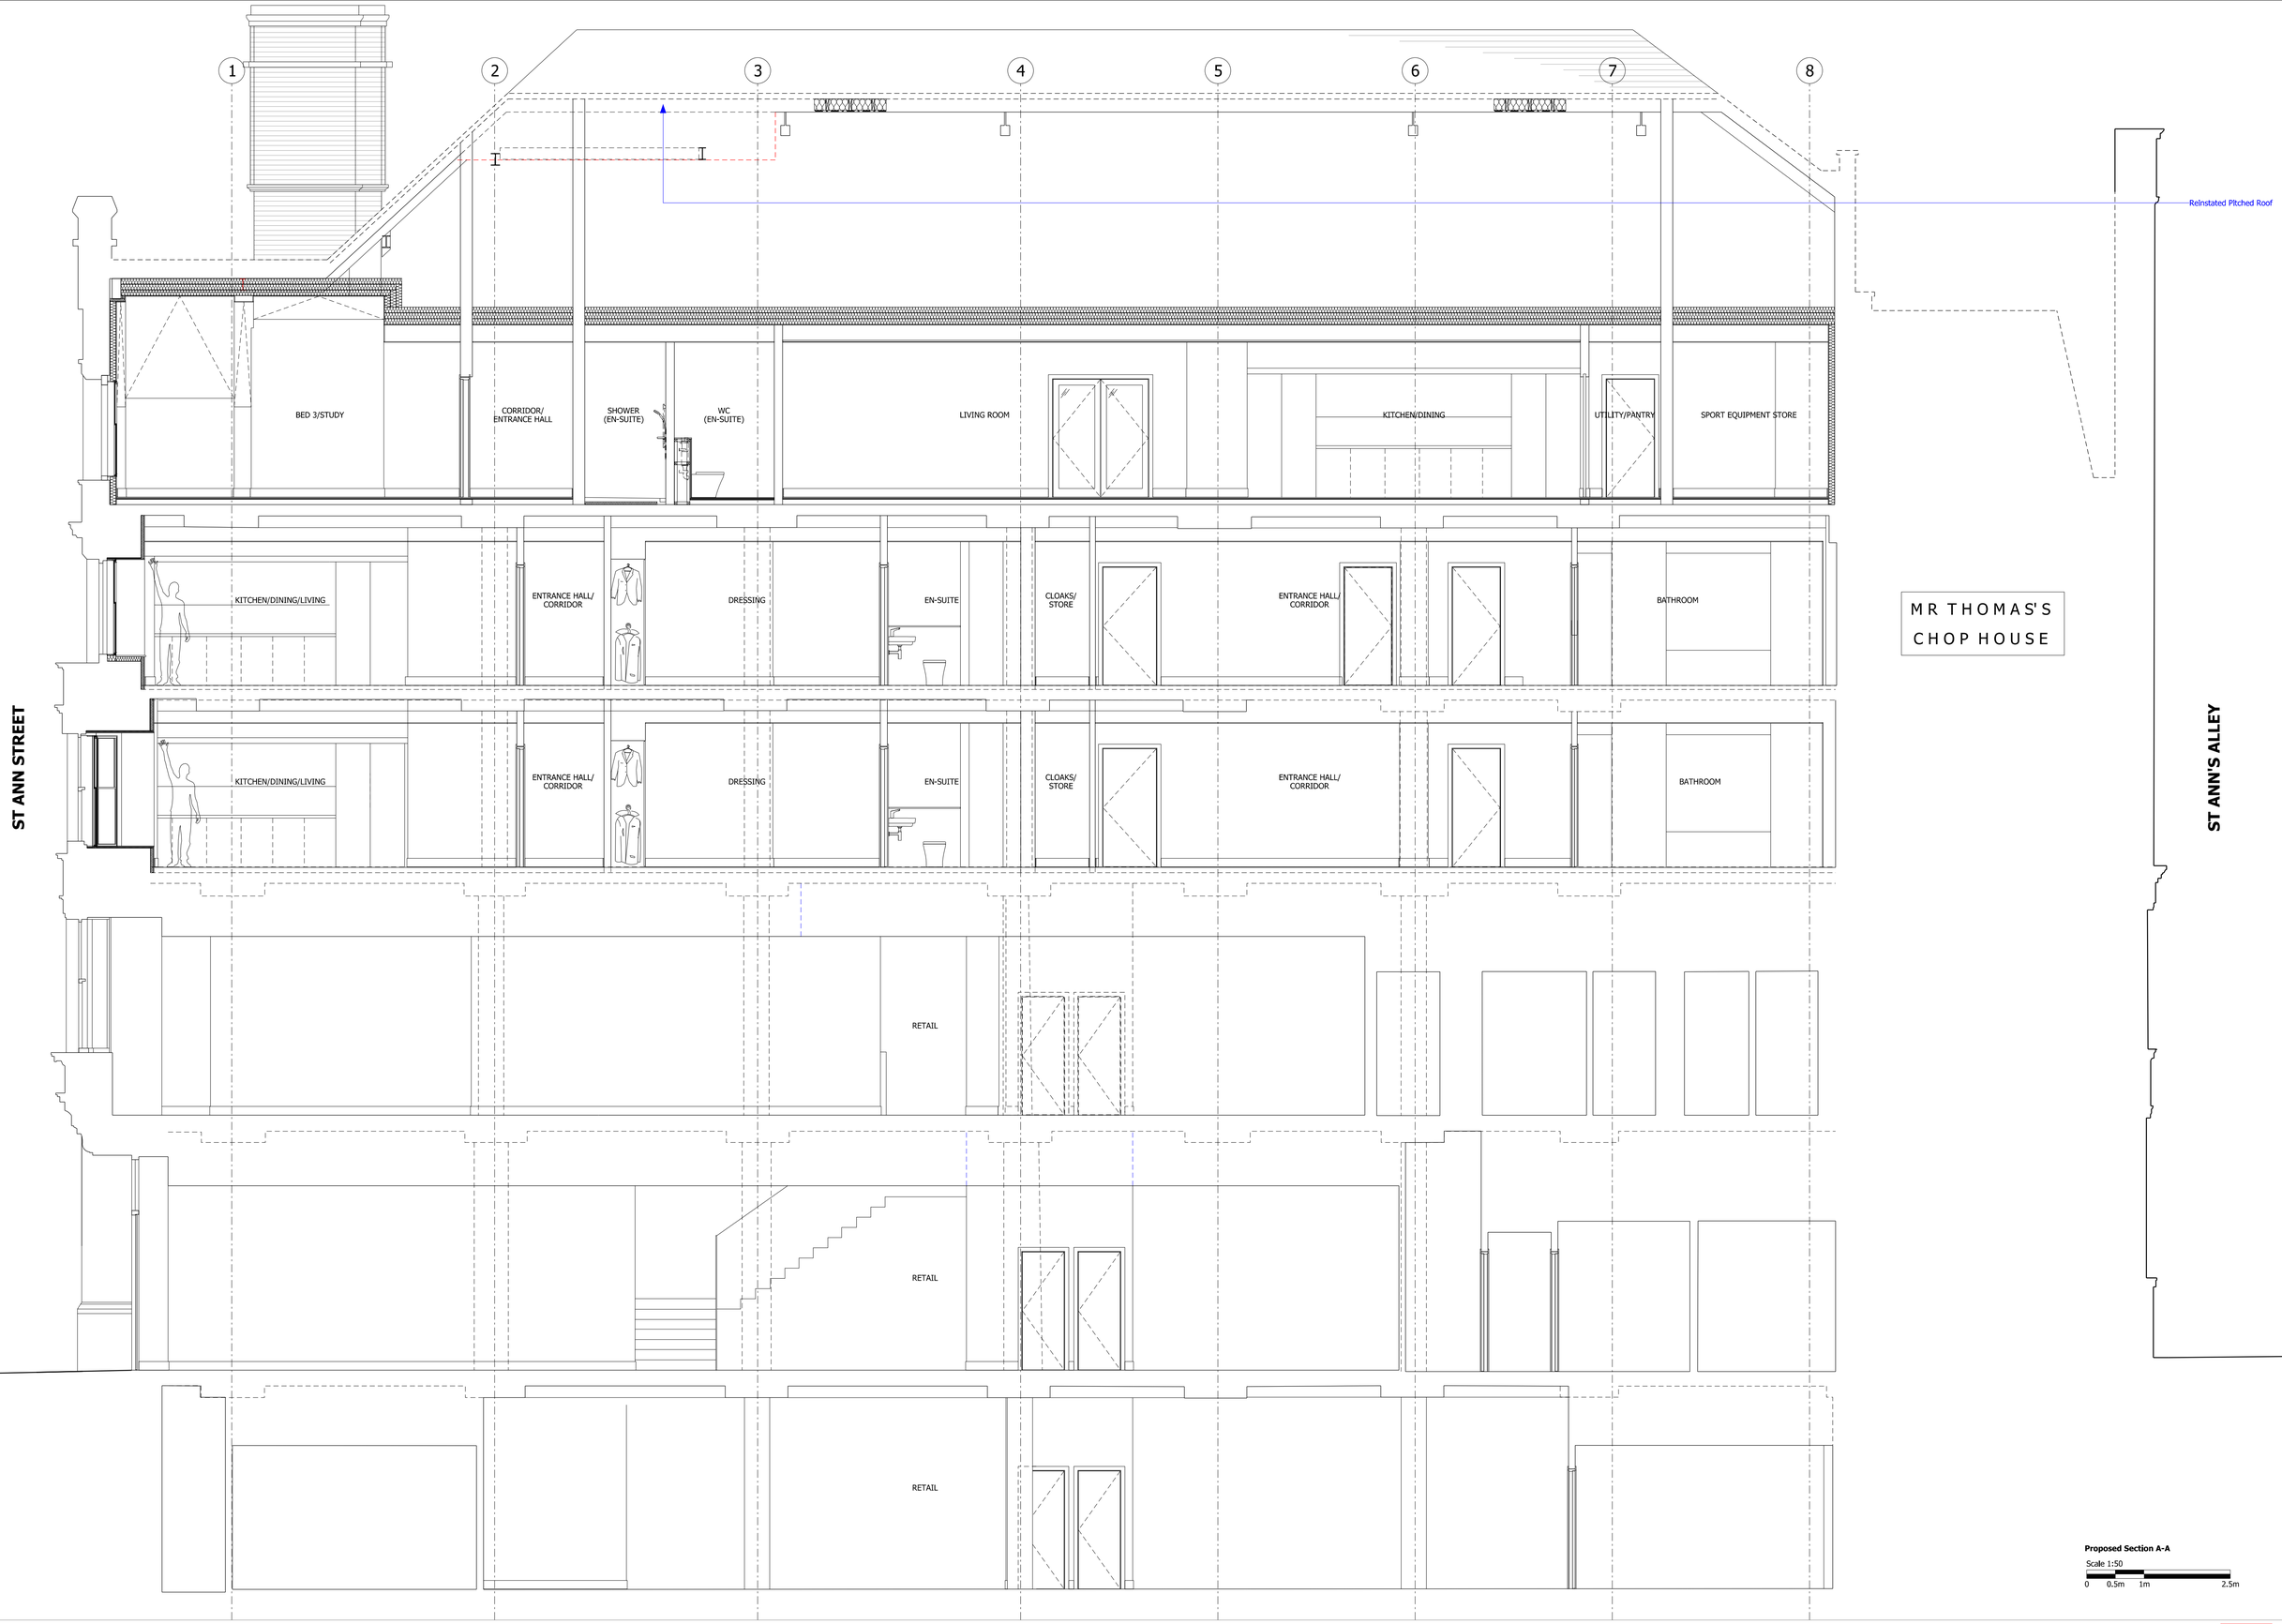


Proposed Section A-A

Scale 1:50

0 0.5m 1m 2.5m

bridge architects

address 14 Old Mill Street, Manchester, M4 6DZ
directors Russell Bridge RIBA ARB Victoria Hilton ARB
phone 0161 879 2828 **web** www.bridgearchitects.com
company # 07793934 **email** info@bridgearchitects.com

revision notes
rev P01 - 2026-07-10 - WIP (Preliminary) Issue.
rev P02 - 2026-07-22 - General Revision; Internal insulation & secondary glazing added.

project Winter's Buildings, Manchester
client The Winters Building Freehold Ltd
job no. 0277
drawing no. al(05)120
drawing title Proposed Section A-A
drawing scale 1:50 @A1/ 1:100 @A3
drawing created June 2026
drawing rev P02

PLANNING

bridge architects

This design and drawing is the copyright of bridge architects ltd and may not be reproduced in any form without prior written consent. Issue of the drawing does not import any real or implied copyright licence.