
© Copyright of ANJUM DESIGN LTD
No liability will be accepted for amendments made

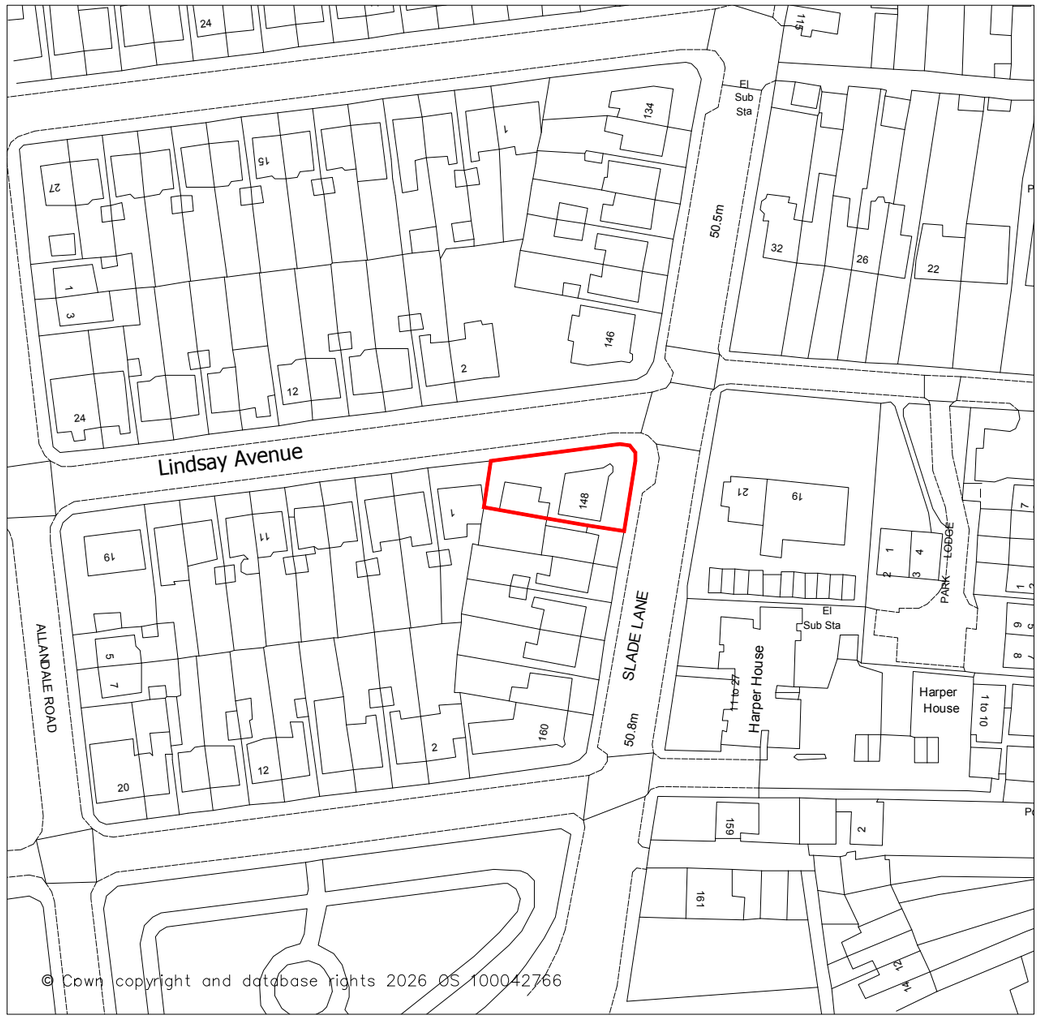

Location Plan

Scale 1:1250

1:1250

25m 0 25m 50m 75m 100m 125m

North

Rev	Description	Date	chkd

ANJUM DESIGN

Anjum Design Limited, 435 Stratford Road,
Shirley, Solihull B90 4AA
info@anjumdesign.co.uk

Project:	148 Slade Lane, Levenshulme, Manchester M19 2AQ		
Scale: As shown @ A3	Drawn by: RM	Date: June 2026	Status:
Title: Location Plan			
Drg. No. PL01			Rev: