
Crown Courts, Minshull Street, M1 3FS

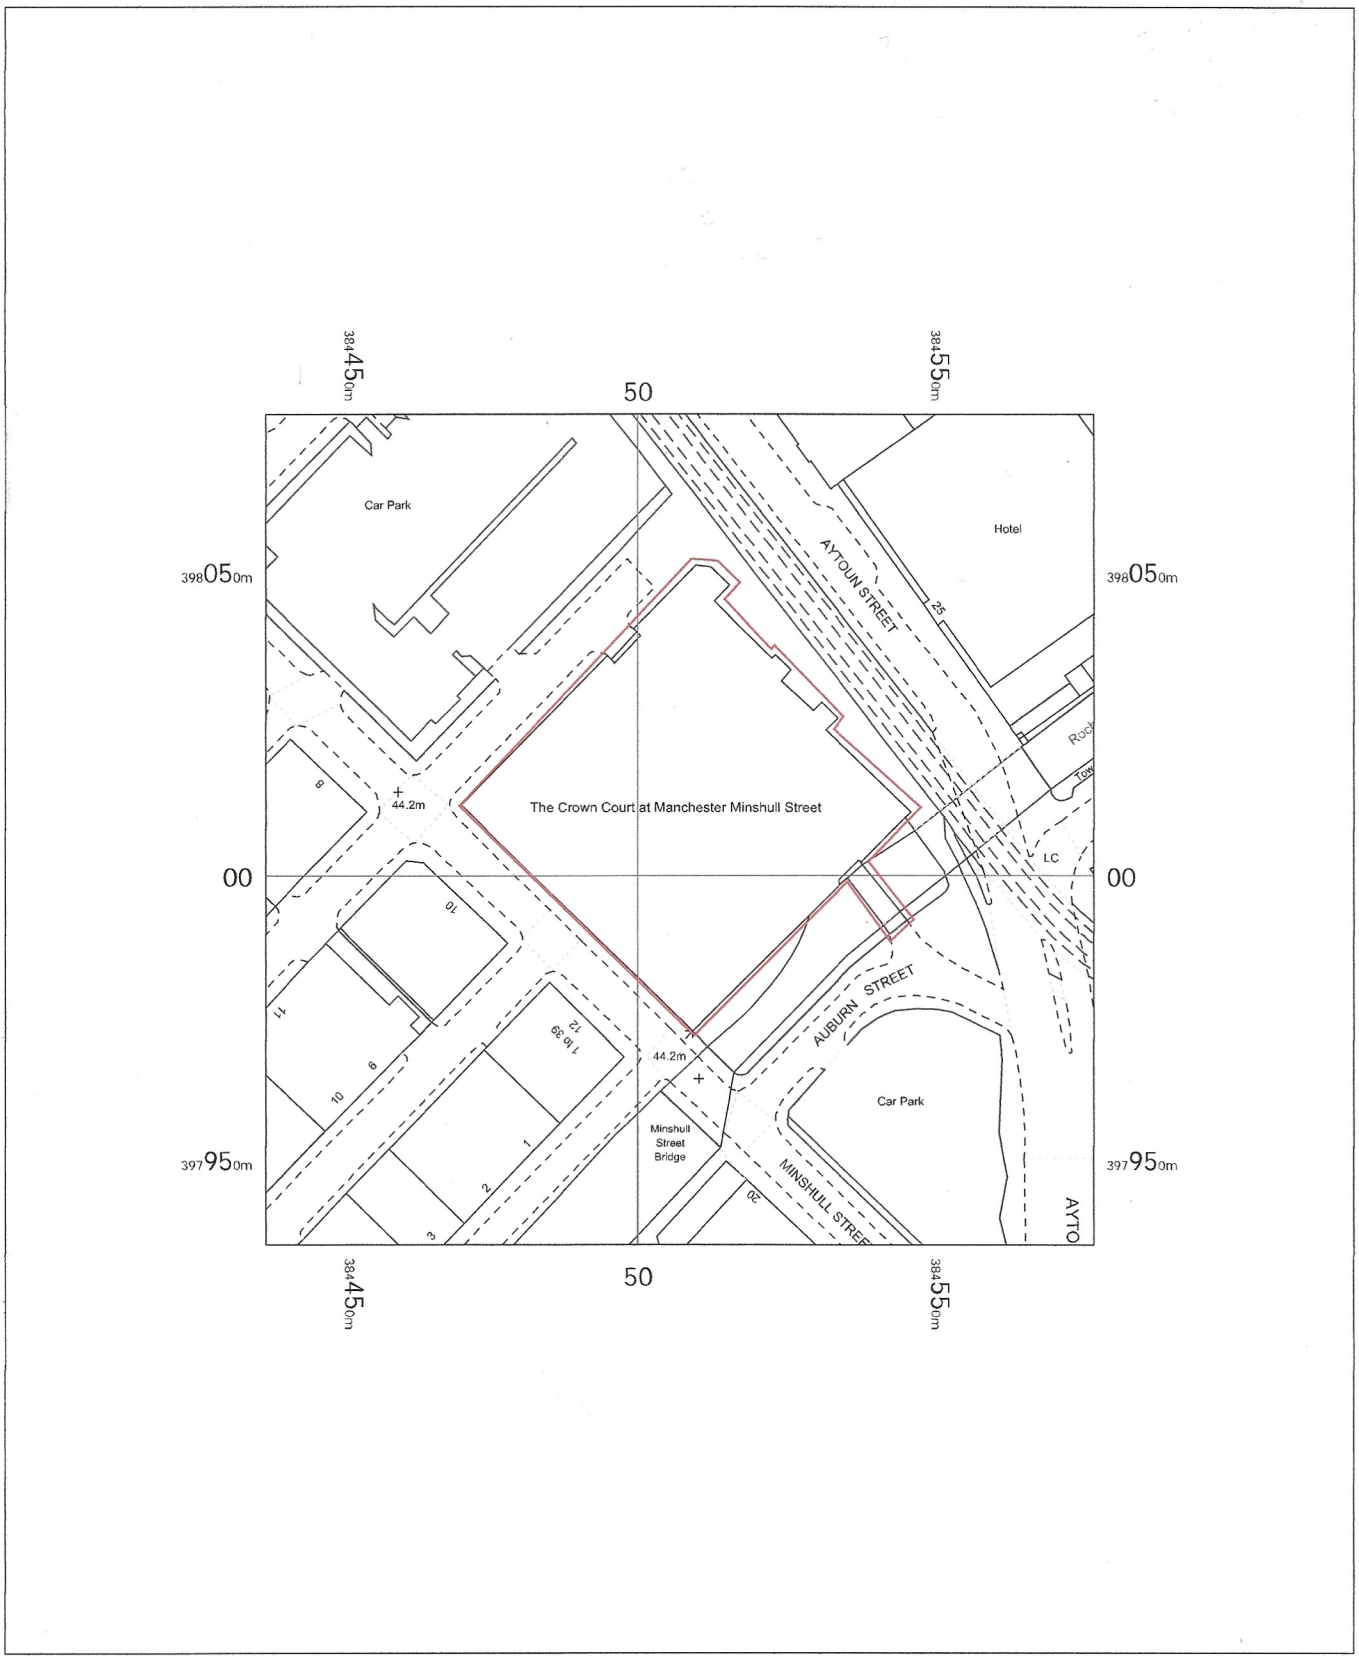

	firman | consulting	
Revisions:	White House | Heol Las | Llantrisant | Pontyclun	Manchester Crown Court, Minshull Street
01- Issued for Listed Building Consent	Rhondda Cynon Taff | Wales | CF72 8EG	Fire Door Upgrade Project
	07768 764096	Location Plan
		1:1250 @ A4 23th July 2026
		26-07-01-01-Revision 01

firman | consulting Ltd
is a limited company registered in England and Wales with registered number 14998739
Registered office 266-268 Stratford Road, Shirley, Solihull, West Midlands B90 3AD