

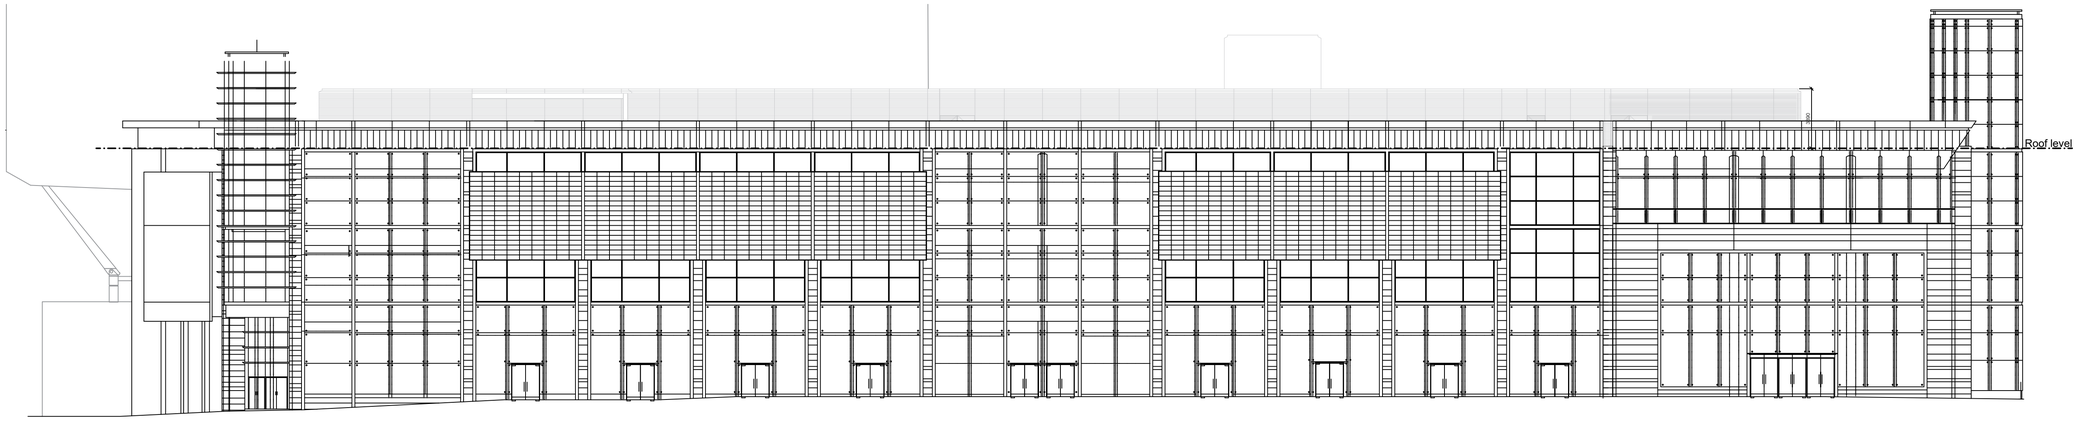



NEW CATHEDRAL STREET - EAST

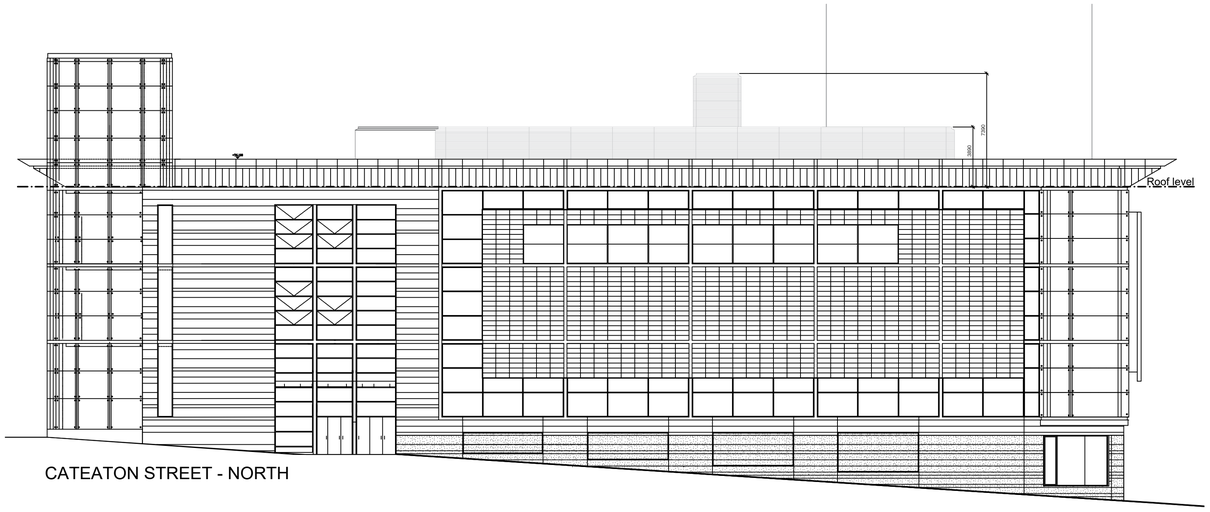

CATEATON STREET - NORTH

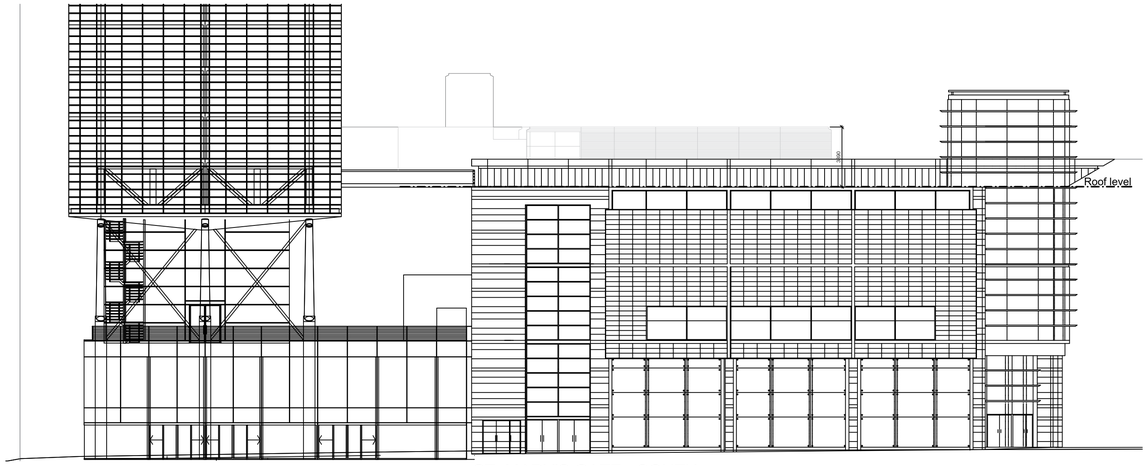

ST. MARY'S GATE - SOUTH

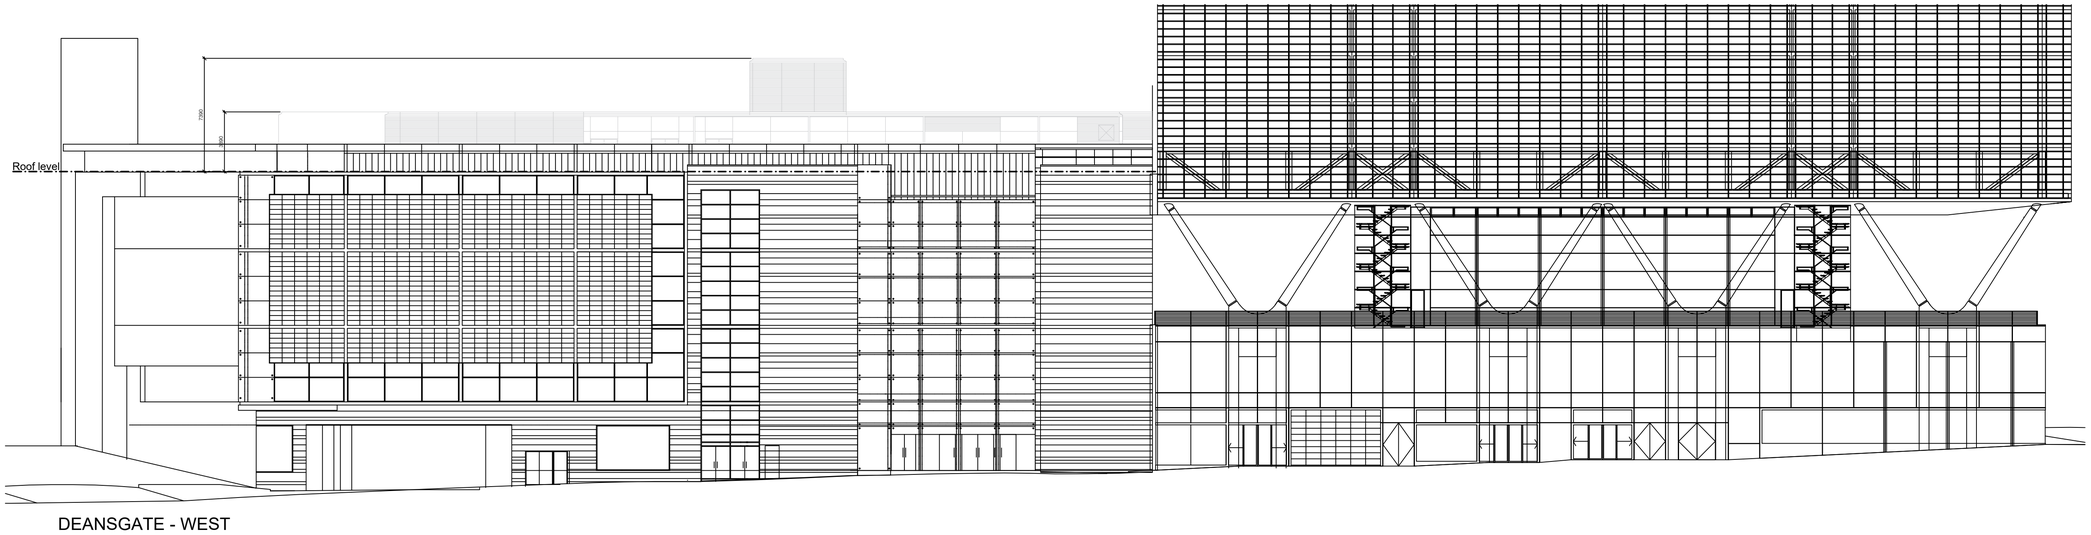

DEANSGATE - WEST

ELEVATIONS AS EXISTING

KEY:

Open Louvre panels & solid horizontal cladding panels around plant room - (Grey)

0.5 1 2 3 4 5 10 metres

Rev	Description	Date	By	Checked
A	Dimension added to elevations	12.01.26	TRP	

Jones Lang laSalle Ltd
Landmark St. Peter's Square
1 Oxford Street
Manchester M1 4PB
+44 (0)161 828 6440
jll.co.uk/manchester

Client: M&G REAL ESTATE & GLOBAL MUTUAL

Project: NEW CATHEDRAL STREET

Description: ELEVATIONS AS EXISTING

Scale: 1:200

Date: 08/12/2025

By: TRP

Checked:

Job: 653

Drg: 653 - 002

Rev: A

DO NOT SCALE THIS DRAWING. CHECK ALL DIMENSIONS ON SITE

THIS DRAWING IS PROTECTED BY COPYRIGHT. IT MAY NOT BE REPRODUCED IN ANY FORM BY ANY MEANS FOR ANY PURPOSE, WITHOUT GAINING PRIOR WRITTEN PERMISSION FROM JLL