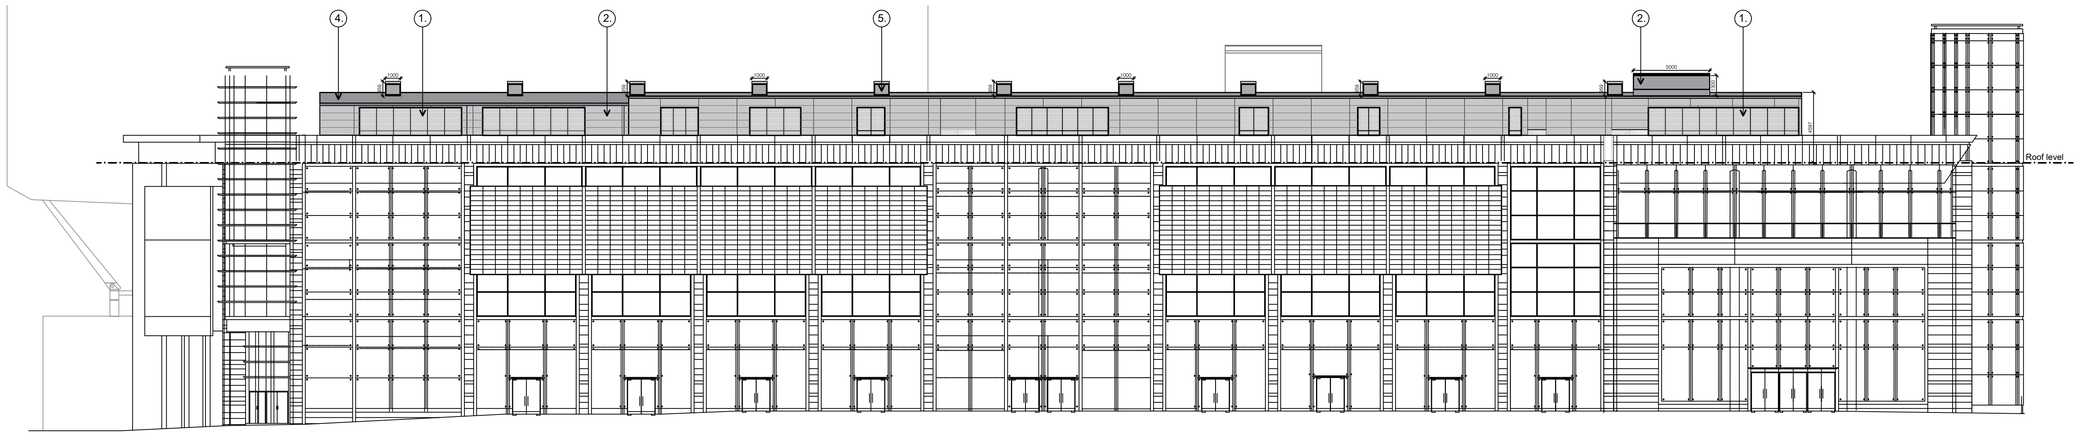


NEW CATHEDRAL STREET - EAST

KEY:

Weather Louvre's to elevations.
Colour: Goosewing grey (1.)


Cladding panel around louvre's.
Colour: Goosewing grey (2.)
Profile: Flat

Roof (insulated) panel.
Colour: Goosewing grey (3.)
Profile: Ribbed.


Flat roof system.
Colour: Grey (above plant zone) (4.)

Penthouse louvres.
Size: 12000L x 1000W x 750H.
Colour: Goosewing grey (5).


Swan-neck 'duct'.
Size: 5000L x 900H.
Colour: Galvanised (6).

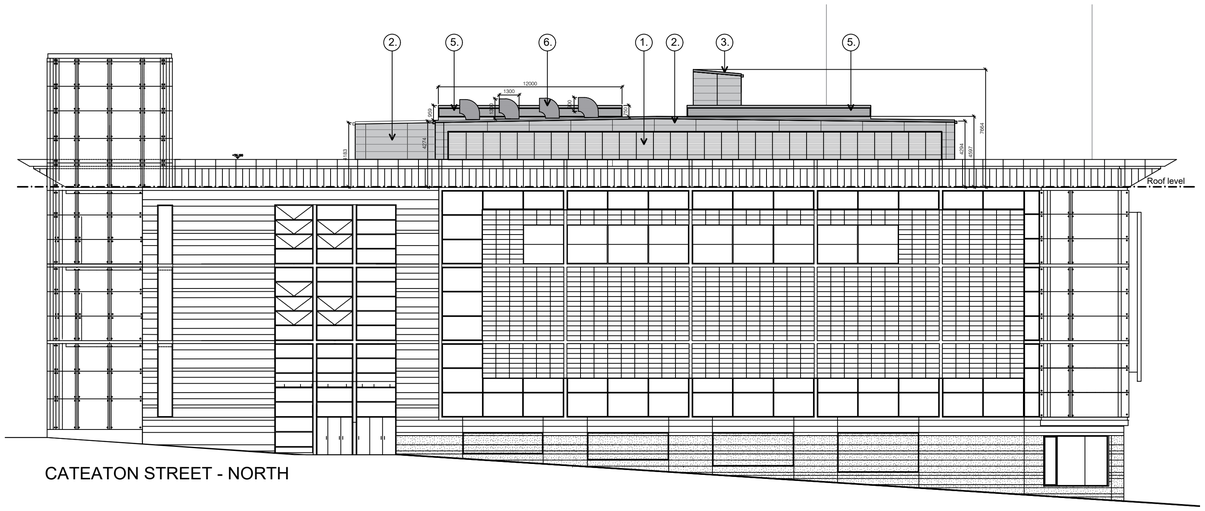

CATEATON STREET - NORTH

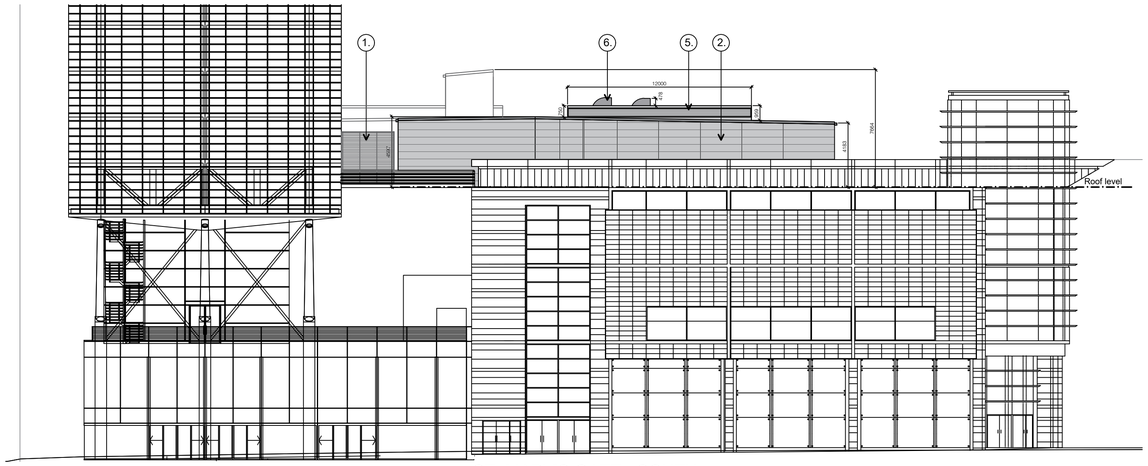

ST. MARY'S GATE - SOUTH

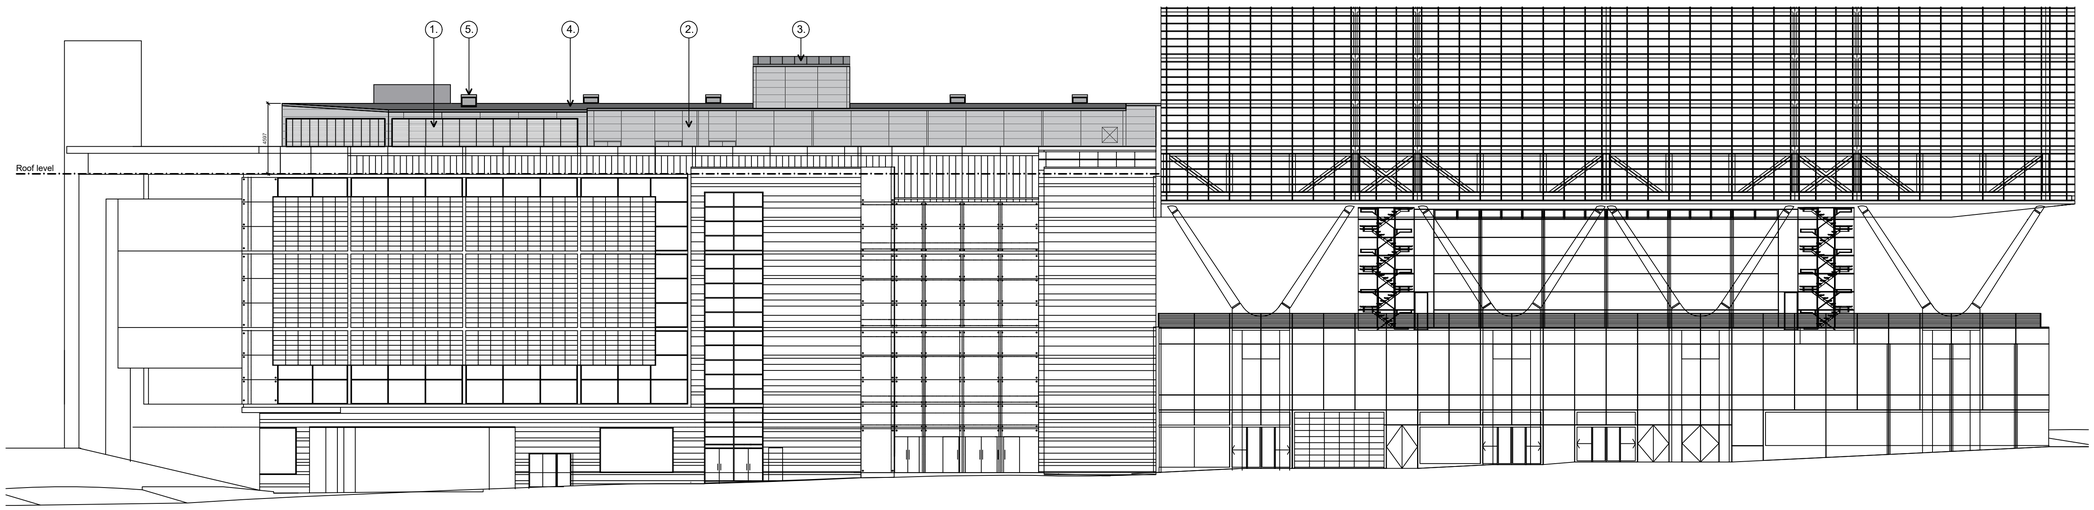

DEANSGATE - WEST

ELEVATIONS AS PROPOSED

0.5
1 2 3 4 5 10 metres

Rev	Description	Date	By	Checked
H	VE - Redesign of proposed roof structure	02.06.26	TRP	
G	Dimensions added to new plant equipment	14.05.26	TRP	
F	Reduce no. and size of terminations	08.05.26	TRP	
E	Swan-neck terminations reduced in height	28.04.26	TRP	
D	Swan-neck terminations added	24.04.26	TRP	
C	Penthouse louvres added	16.04.26	TRP	
B	Louvre position, size and volume	14.04.26	TRP	
A	Dimensions added to elevations	12.01.26	TRP	

Jones Lang laSalle Ltd
Landmark St. Peter's Square
1 Oxford Street
Manchester M1 4PB
+44 (0)161 828 6440
jll.co.uk/manchester

Client
M&G REAL ESTATE & GLOBAL MUTUAL

Project
NEW CATHEDRAL STREET

Description
ELEVATIONS
AS PROPOSED

Scale
1:200

Date
08/12/2025

By
TRP

Checked

Job
653

Drg
653 - 004

Rev
H

DO NOT SCALE THIS DRAWING. CHECK ALL DIMENSIONS ON SITE

THIS DRAWING IS PROTECTED BY COPYRIGHT. IT MAY NOT BE REPRODUCED IN ANY FORM BY ANY MEANS FOR ANY PURPOSE, WITHOUT GAINING PRIOR WRITTEN PERMISSION FROM JLL