

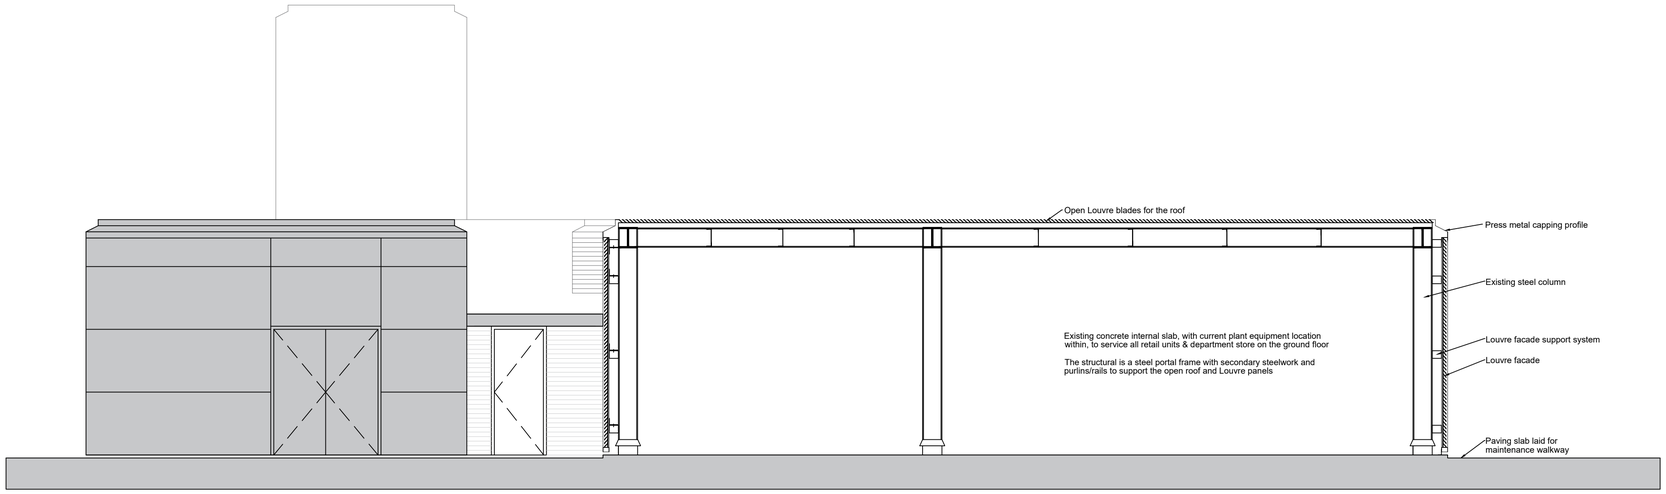



SECTION A - A
AS EXISTING

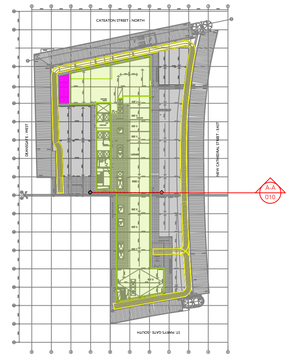

KEY PLAN - EXISTING

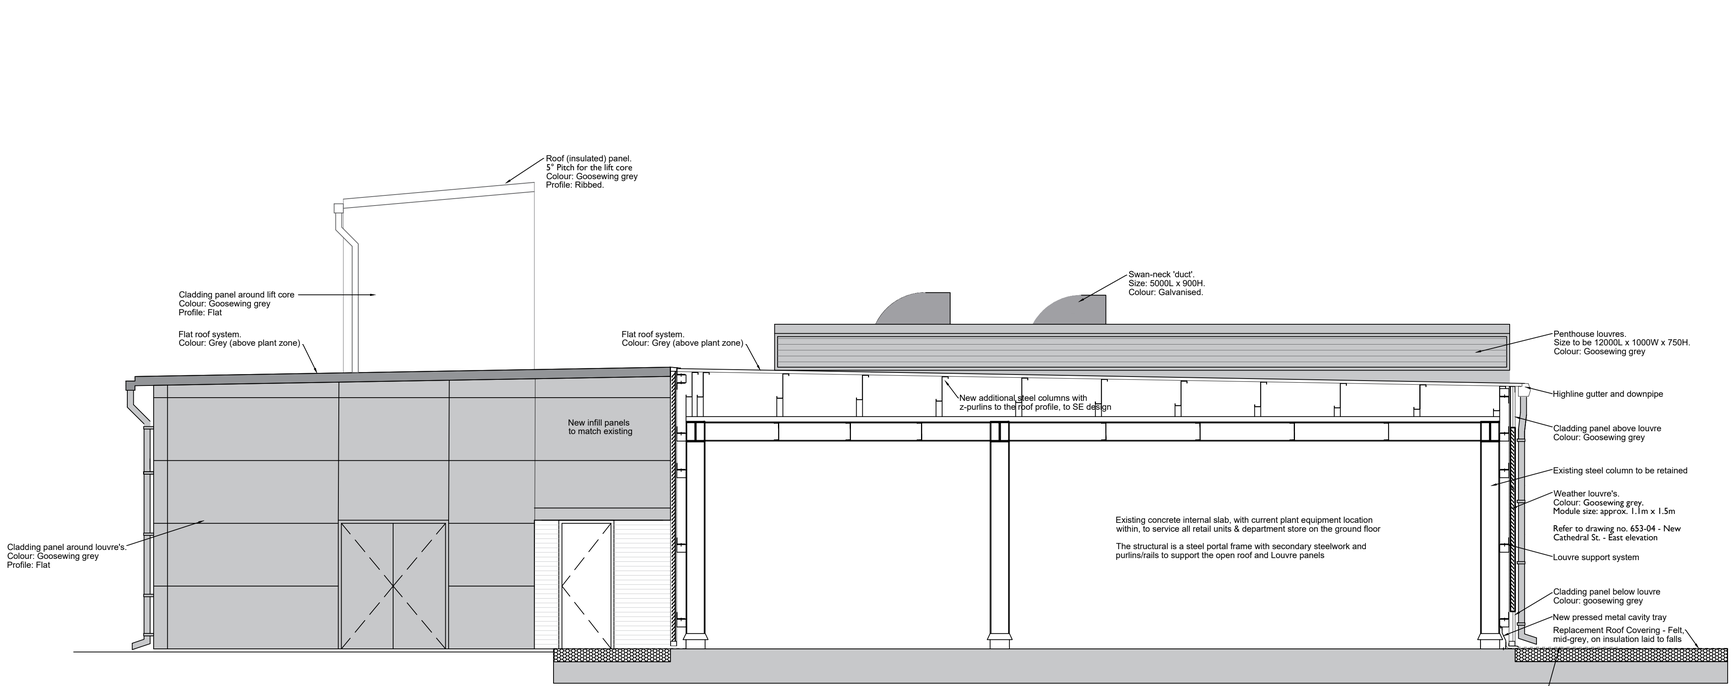

SECTION B - B
AS PROPOSED

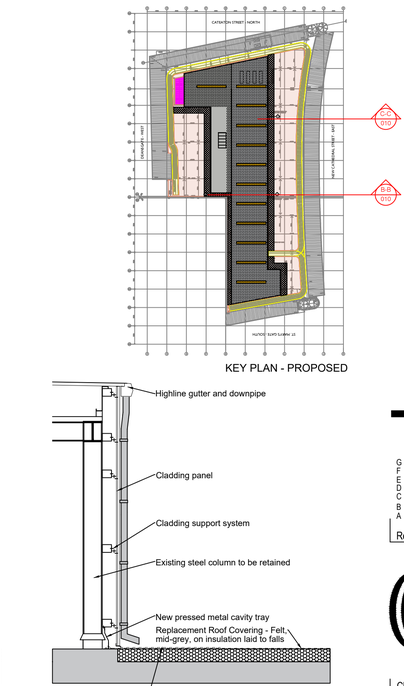

SECTION C - C
AS PROPOSED

KEY PLAN - PROPOSED

0.5 1 2 3 4 5 metres

Rev	Description	Date	By	Checked
G	VE - Redesign of proposed roof structure	02.06.26	TRP	
F	Reduce no. and size of terminations	08.05.26	TRP	
E	Swan-neck terminationsreduced in height	28.04.26	TRP	
D	Swan-neck terminations added	24.04.26	TRP	
C	Penthouse louvres added	16.04.26	TRP	
B	Product update and gutter detail	14.04.26	TRP	
A	Added a key map for the sections	12.01.26	TRP	

Jones Lang laSalle Ltd
Landmark St. Peter's Square
1 Oxford Street
Manchester M1 4PB
+44 (0)161 828 6440
jll.co.uk/manchester

Client
M&G REAL ESTATE & GLOBAL MUTUAL

Project
NEW CATHEDRAL STREET

Description
LOUVRE & RAINSCREEN SECTIONS
AS EXISTING & PROPOSED

Scale
1:50

Date
11/12/2025

By
TRP

Checked

Job
653

Drg
653 - 010

Rev
G

DO NOT SCALE THIS DRAWING. CHECK ALL DIMENSIONS ON SITE

THIS DRAWING IS PROTECTED BY COPYRIGHT. IT MAY NOT BE REPRODUCED IN ANY FORM BY ANY MEANS FOR ANY PURPOSE, WITHOUT GAINING PRIOR WRITTEN PERMISSION FROM JLL