

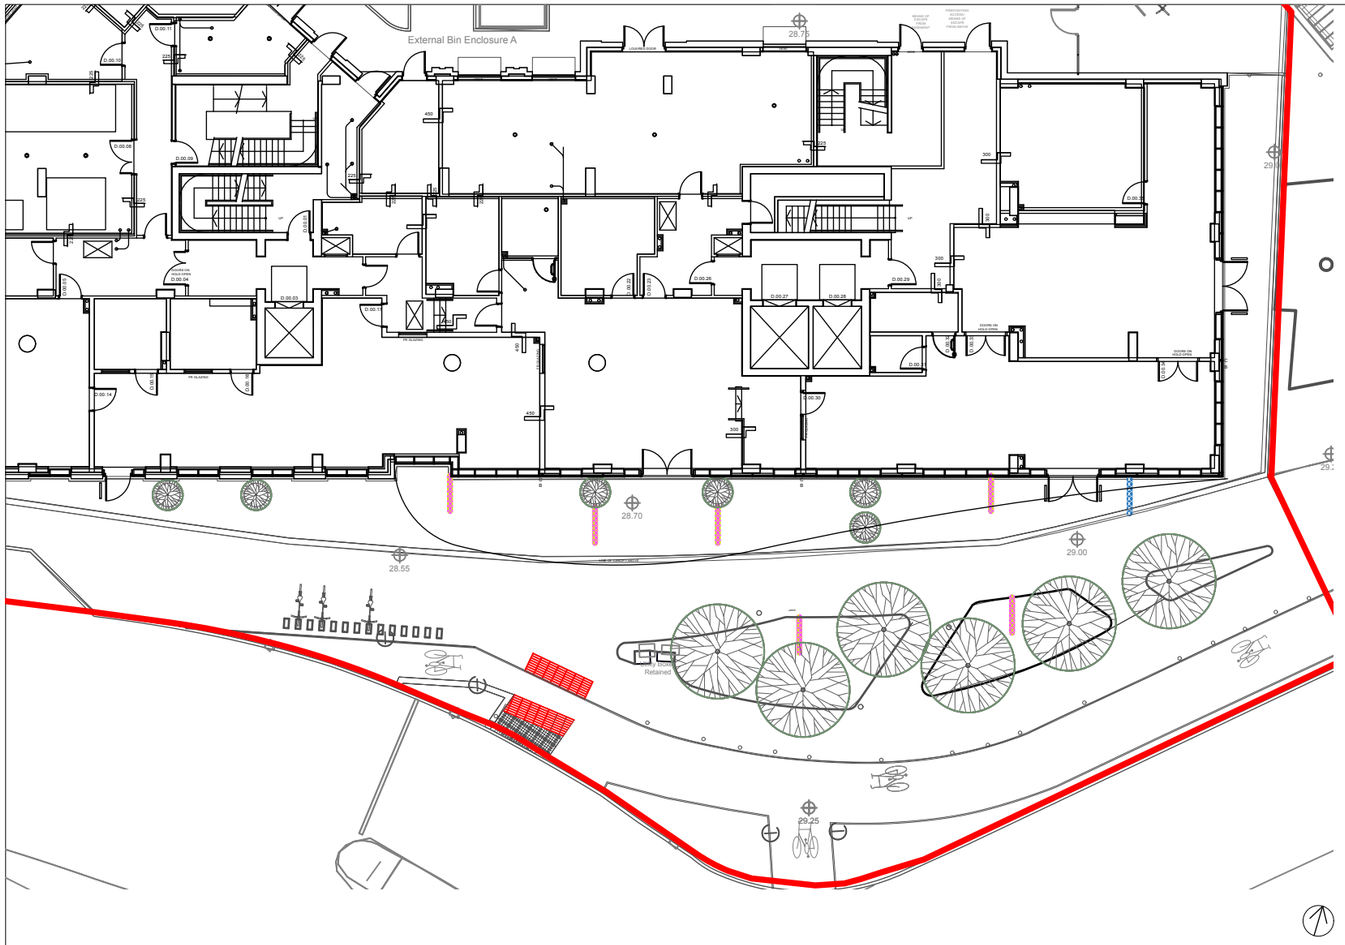


STREET FURNITURE

F8 - Wind Mitagation Screening Type 1
- 3m H x 1.5m W

F9 - Wind Mitagation Screening Type 2
- 1.5 m H x 1.5m W

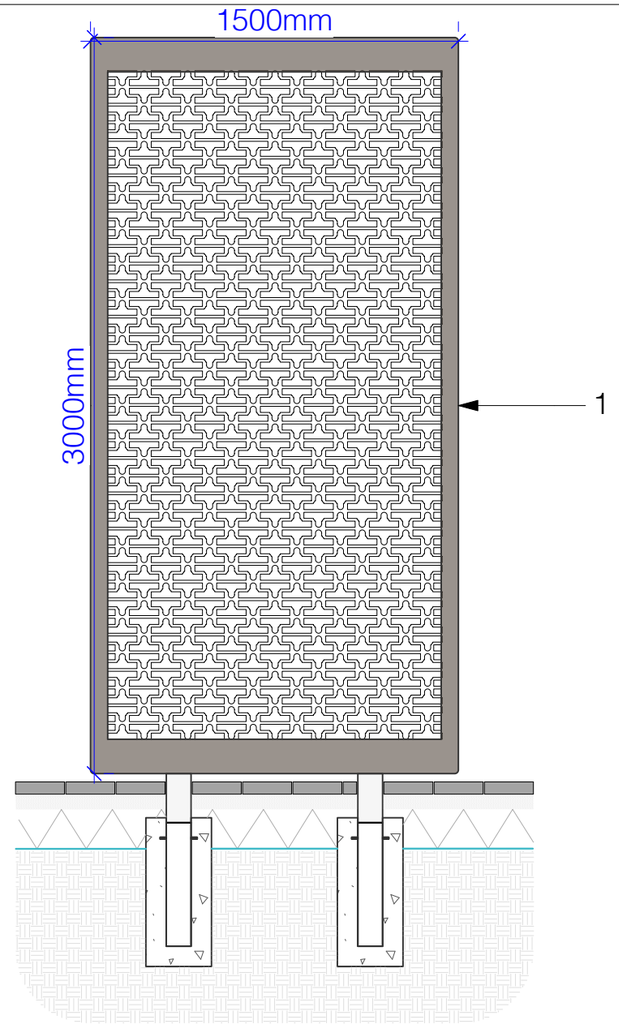

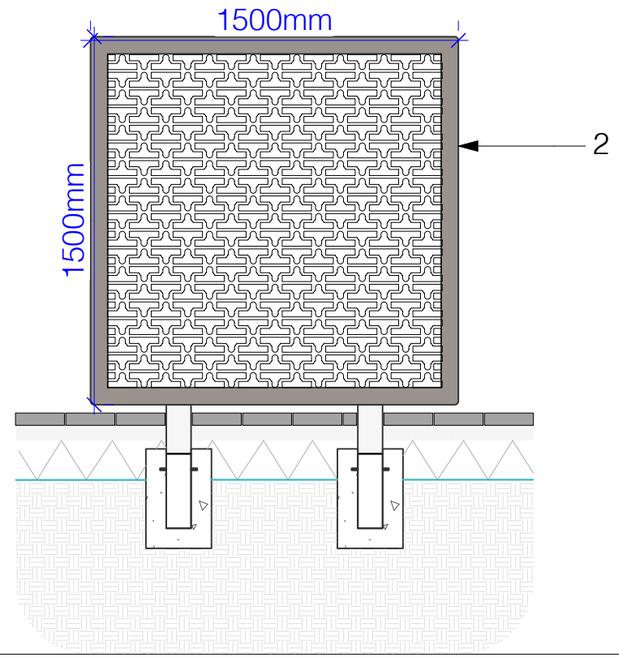

1 **F8 + F9 - Wind Mitigation Screen**
Scale: 1:25

1- F8 Wind Mitigation Screen
- Product: Anodised Steel - Anolok 547 Bronze
- Height: 3000mm
- Width: 1500mm
- Porous Rate: 50%
- Notes: Fixing details to engineer and manufactuer specifications
- Supplier: Cube

2- F9 Wind Mitigation Screen
- Product: Anodised Steel - Anolak 547 Bronze
- Height: 1500mm
- Width: 1500mm
- Porous Rate: 50%
- Notes: Fixing details to engineer and manufactuer specifications
- Supplier: Cube

No dimensions are to be scaled from this drawing. All dimensions are to be checked on site.
Area measurements for indicative purposes only.

This drawing is the property of Wright Landscapes Limited. No part of the drawing may be reproduced in any manner without permission from Wright Landscapes Limited.

All Wright Landscapes drawings to read in conjuction with architectual / engineers plans & details.

Revision	Date	Description	Drawn	Approved
S1-P02	20-07-26	Updated to LPA comments	AL	NW
S1-P01	27-01-26	First Issue	AL	NW

WRIGHT LANDSCAPES LIMITED

E: info@wrightlandscapes.co.uk
W: www.wrightlandscapes.co.uk
T: 01244 541959

HEAD OFFICE
Pickmere Lane, Pickmere, Knutsford, WA16 0JL

CLIENT	Domis Construction
PROJECT	Cornbrook
DRAWING TITLE	Wind Mitigation Strategy
DATE 06/12/2023	**SCALE** Varies
DRAWN AL	**SIZE** A3
APPROVED NW	**WORKSTAGE** Stage 1
DRAWING NUMBER 1169-WRI-XX-XX-DR-L-0012	**SUITABILITY** S1 **REVISION** P02

© Wright Landscapes Limited