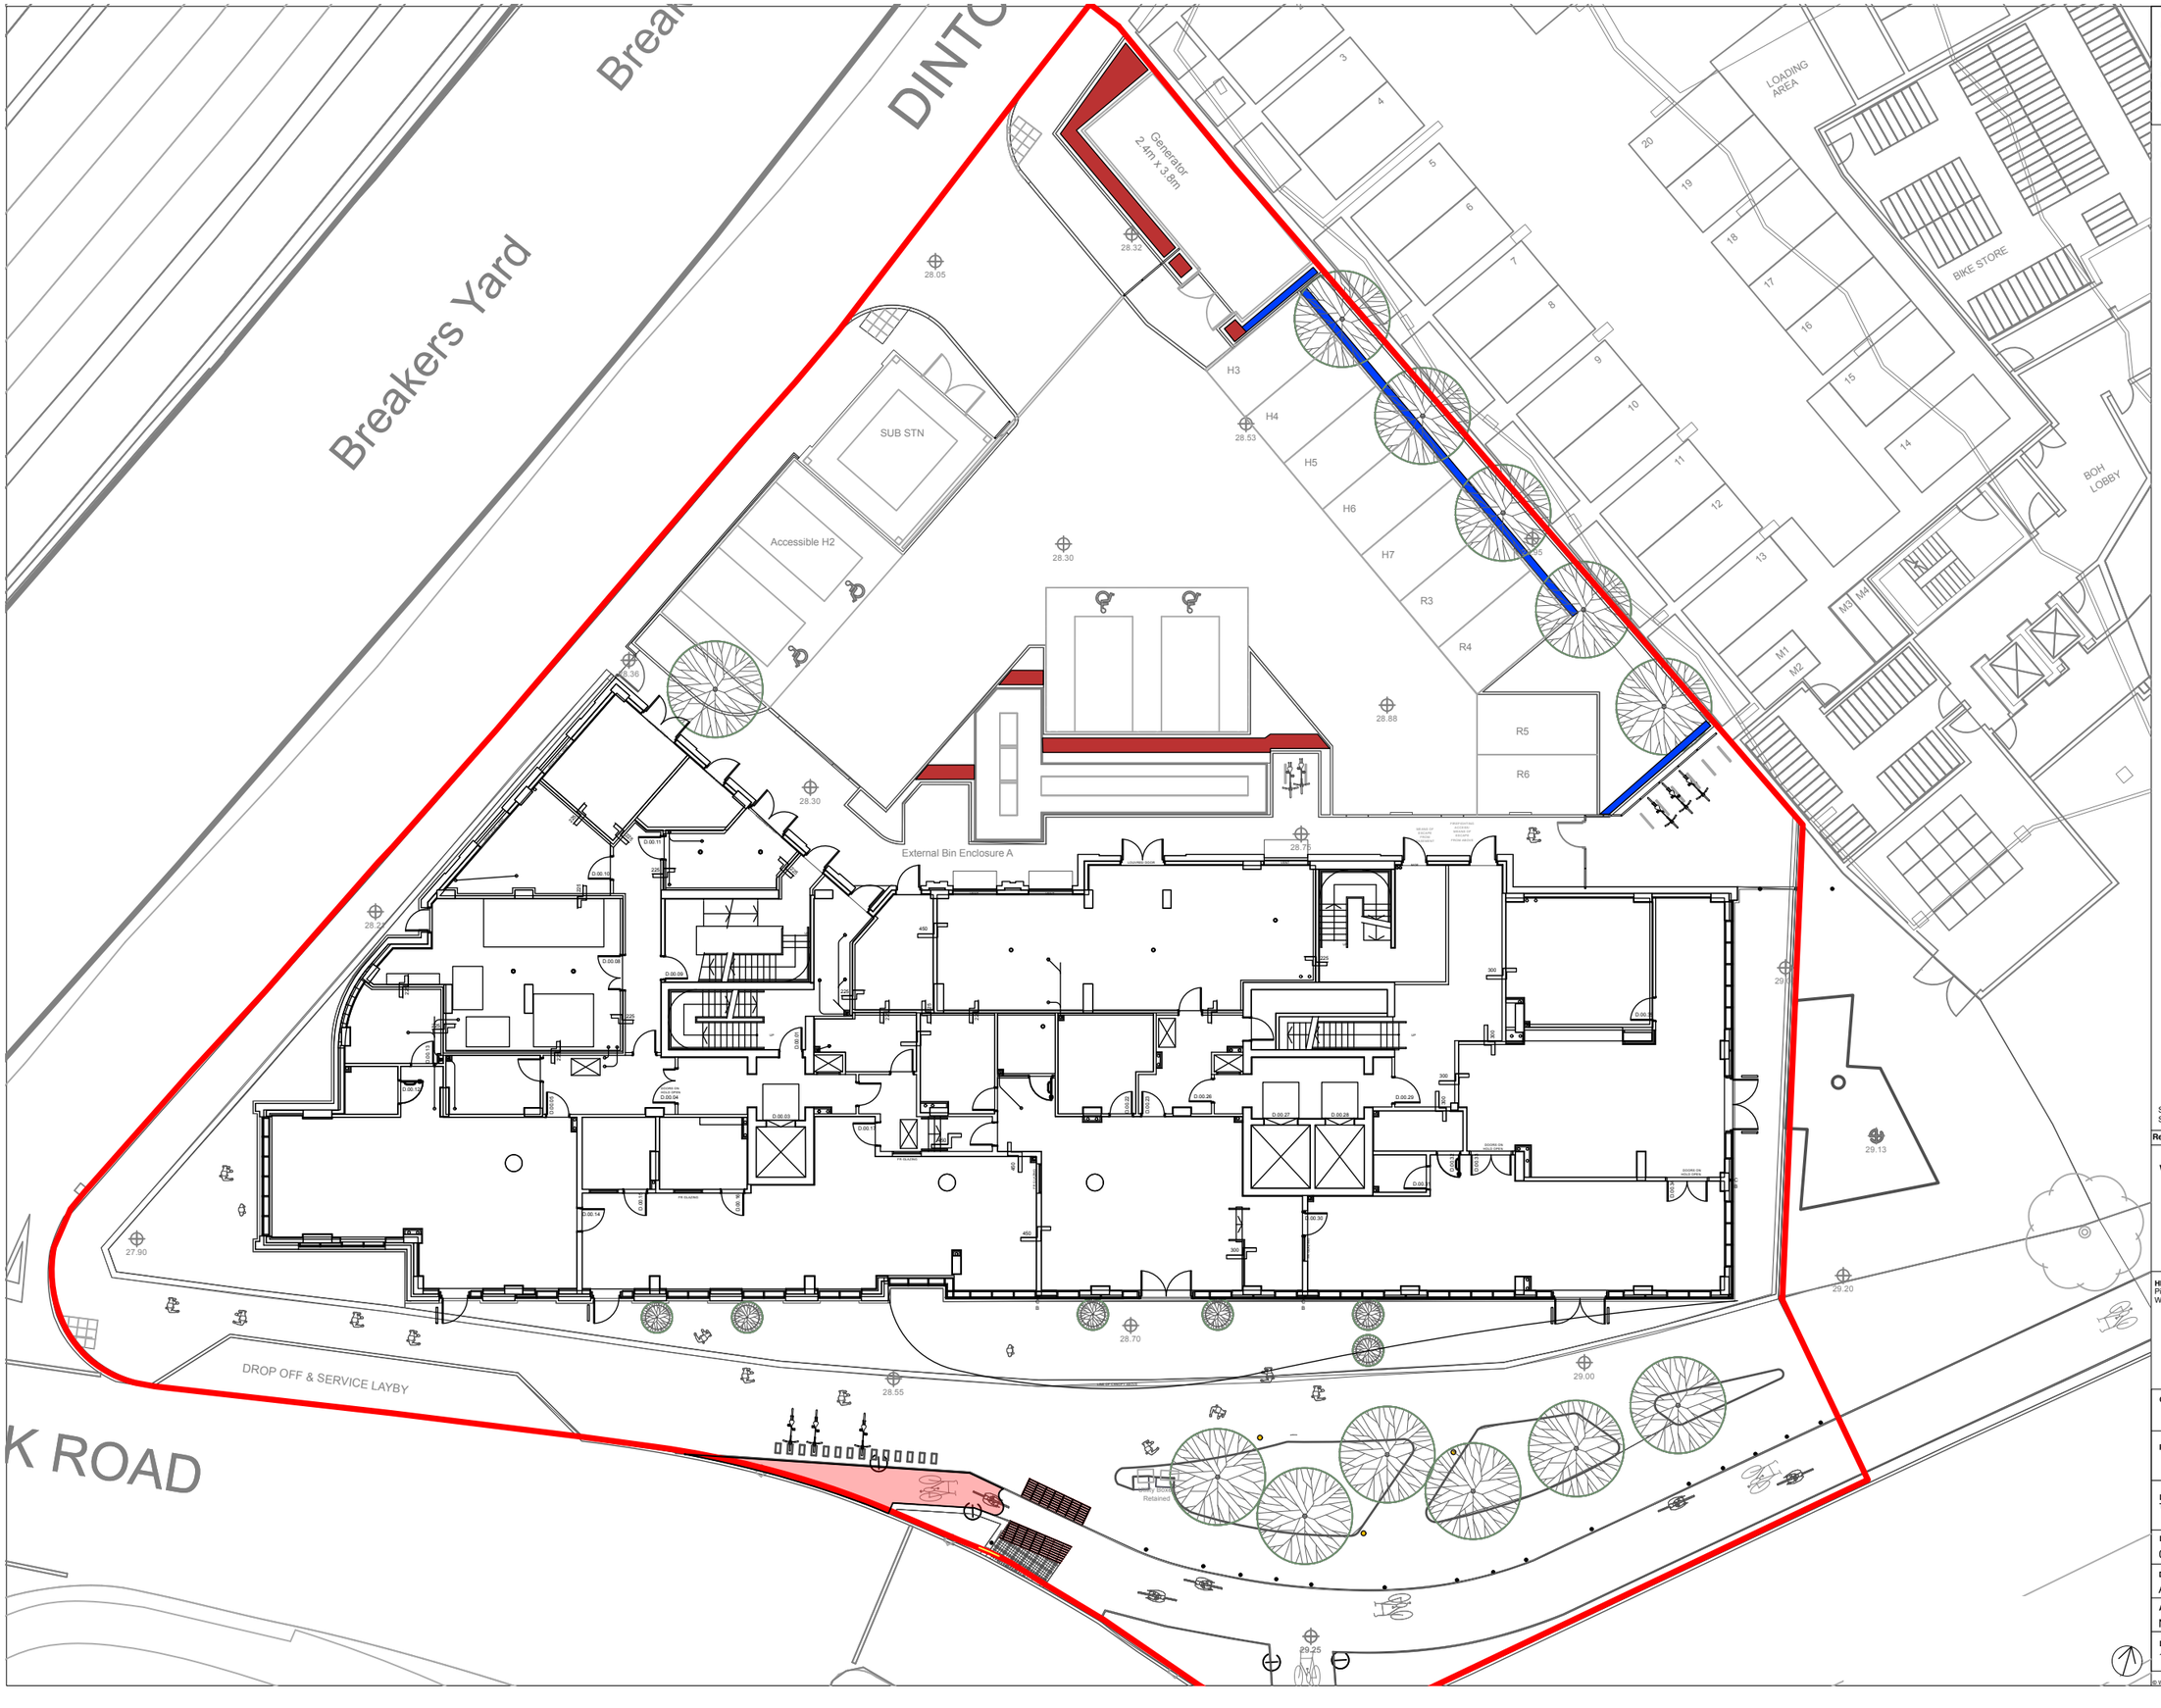


No dimensions are to be scaled from this drawing. All dimensions are to be checked on site.
Area measurements for indicative purposes only.

This drawing is the property of Wright Landscapes Limited. No part of the drawing may be reproduced in any manner without permission from Wright Landscapes Limited.

All Wright Landscapes drawings to read in conjuction with architectual / engineers plans & details.

HEDGES

1.2m Hedge
Individual bare root hedging plants,
Taxus baccata or similar approved.

2.0 - 2.5m Hedge
Individual bare root hedging plants,
Taxus baccata or similar approved

Revision	Date	Description	Drawn	Approved
S3-P02	27-07-26	Planning	AL	NW
S3-P01	23-03-26	Planning	AL	NW

WRIGHT LANDSCAPES LIMITED

E: info@wrightlandscapes.co.uk
W: www.wrightlandscapes.co.uk
T: 01244 541959

HEAD OFFICE
Pickmere Lane, Pickmere, Knutsford,
WA16 0JL

DRAFT

CLIENT	Domis Construction
PROJECT	Cornbrook
DRAWING TITLE	Indicative Screening Plan
DATE 06/12/2023	**SCALE** 1:260
DRAWN AL	**SIZE** A3
APPROVED NW	**WORKSTAGE** Stage 1
DRAWING NUMBER 1169-WRI-XX-00-DR-L-1001	**SUITABILITY** S3 **REVISION** P02

© Wright Landscapes Limited