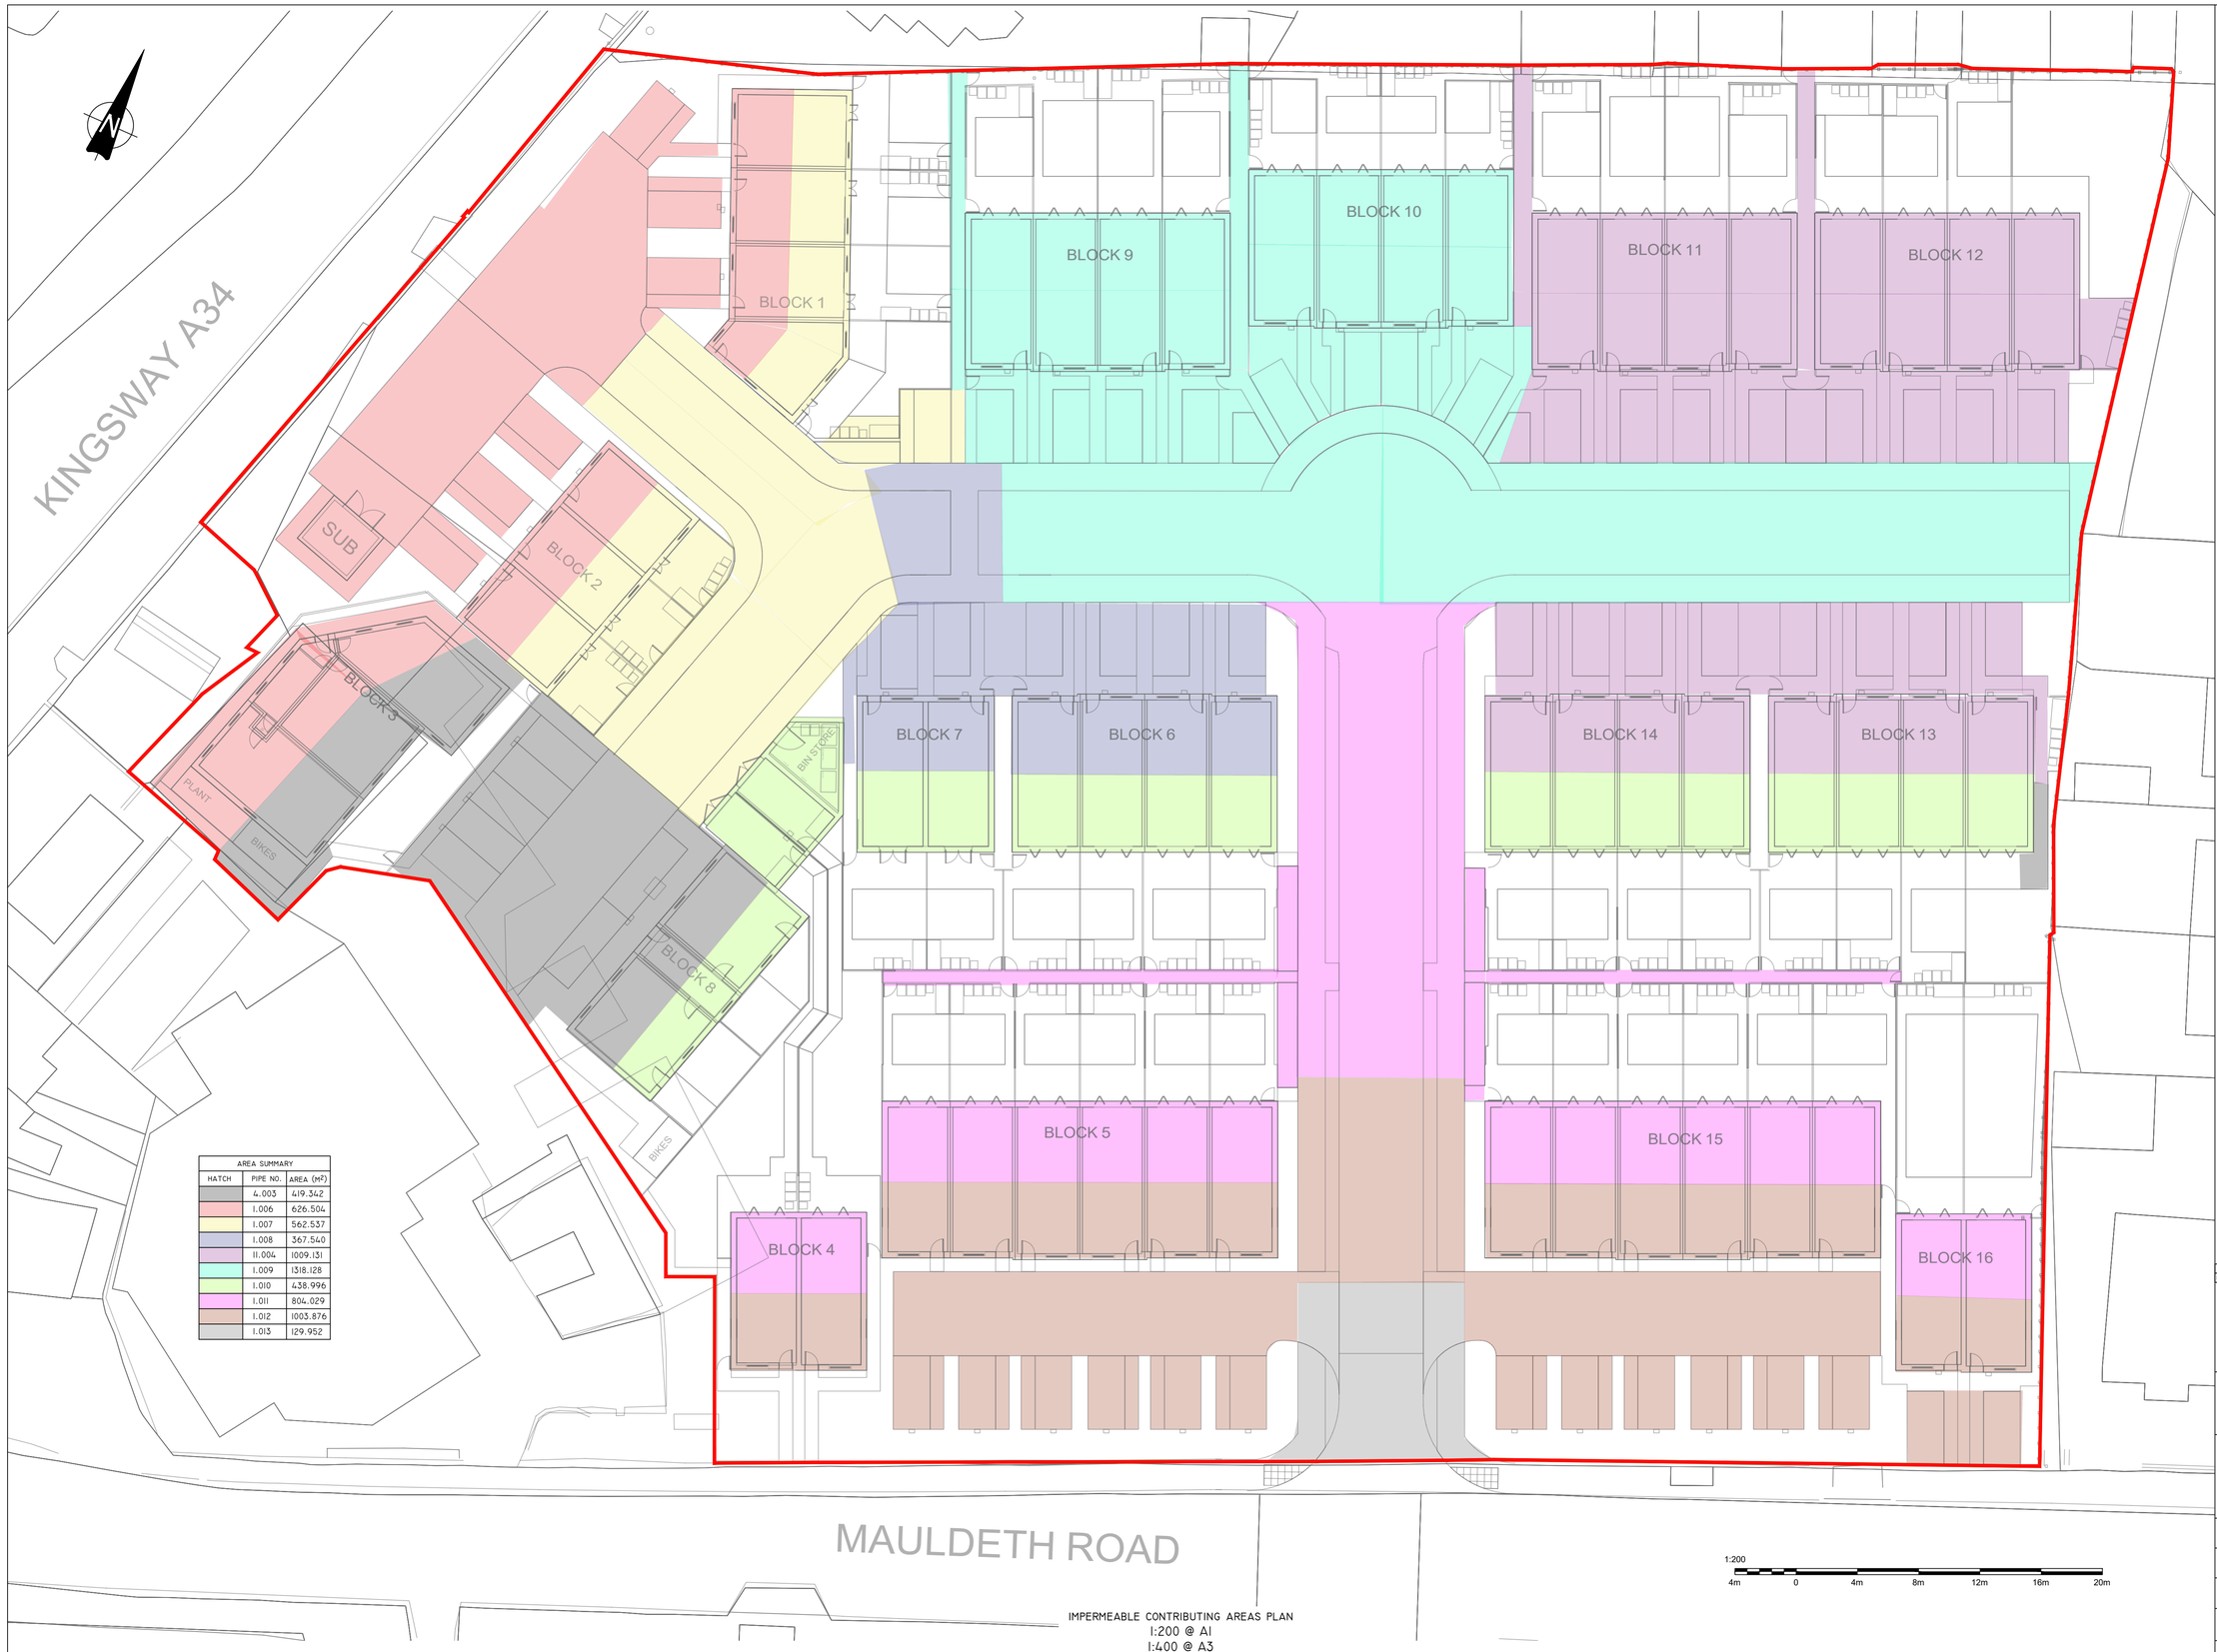


AREA SUMMARY		
HATCH	PIPE NO.	AREA (M²)
	4.003	419.342
	1.006	626.504
	1.007	562.537
	1.008	367.540
	11.004	1009.131
	1.009	1318.128
	1.010	438.996
	1.011	804.029
	1.012	1003.876
	1.013	129.952

1:200
4m 0 4m 8m 12m 16m 20m

IMPERMEABLE CONTRIBUTING AREAS PLAN
1:200 @ A1
1:400 @ A3

NOTES:

1. THIS DRAWING IS COPYRIGHT AND THE PROPERTY OF BELL MUNRO CONSULTING LTD. THE DRAWING MUST NOT BE REPRODUCED IN PART OR IN WHOLE WITHOUT PRIOR WRITTEN AUTHORITY.
2. THIS DRAWING MUST NOT BE SCALED BY EITHER CONTRACTORS OR OTHER CONSULTANTS ANY DIMENSIONAL OR SETTING - OUT DISCREPANCIES ARE TO BE REPORTED TO BELL MUNRO CONSULTING PRIOR TO CONSTRUCTION / FABRICATION COMMENCING.
3. THIS DRAWING MUST BE READ IN CONJUNCTION WITH THE RELEVANT BMC SPECIFICATIONS TOGETHER WITH THE APPROPRIATE ARCHITECTS AND SERVICES CONSULTANTS DRAWINGS AND SPECIFICATIONS.
4. TO BE READ IN CONJUNCTION WITH ALL DRAWINGS STARTING WITH J8929/

PRELIMINARY

REV	COMMENTS	DATE	BY
-	INITIAL ISSUE	23/12/25	CR

BMC

BELL MUNRO CONSULTING LTD
CONSULTING CIVIL & STRUCTURAL ENGINEERS
TURING HOUSE
5 ARCHWAY
MANCHESTER
M15 5RL
TEL: 0161 2098032
FAX: 0161 2098033
EMAIL: CONSULTING@BELLMUNRO.CO.UK
WWW.BELLMUNRO.CO.UK

CLIENT: VIEWS

PROJECT: BURNAGE CRICKET CLUB

TITLE: IMPERMEABLE CONTRIBUTING AREAS PLAN

DRAWN BY:	CHECKED BY:	SCALE:	DATE:
MP	AM	AS SHOWN	12/25

DRAWING NUMBER: J8929 SI04-D04

REVISION: -