
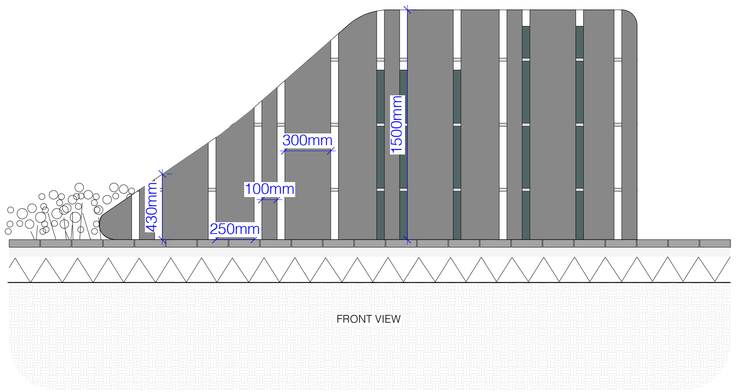


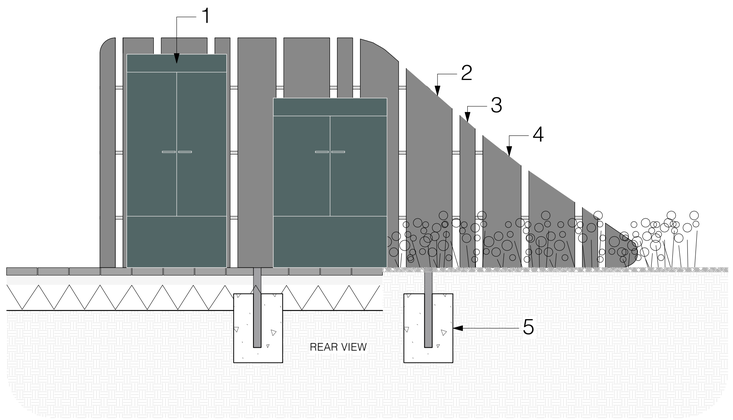

1 F6 - Decorative Screening
Scale: 1:10

1- M&E Box

2. Screening Panel
- Product: Aluminium steel panelling
- Size: 300mm W x Varied length (max 1500mm)
- Thickness: 6mm
- Colour: Anolok 547 Bronze (OSA)
- Supplier: Cube Street Furniture or similar approved

3. Screening Panel
- Product: Aluminium steel panelling
- Size: 100mm W x Varied length (max 1500mm)
- Thickness: 6mm
- Colour: Anolok 547 Bronze (OSA)
- Supplier: Cube Street Furniture or similar approved


4. Screening Panel
- Product: Aluminium steel panelling
- Size: 150mm W x Varied length (max 1500mm)
- Thickness: 6mm
- Colour: Anolok 547 Bronze (OSA)
- Supplier: Cube Street Furniture or similar approved

5. Concrete Footing/Foundation
- To engineer specifications

Notes: Screening panel to be double sided.



F6 - DECORATIVE SCREENING
INDICITIVE IMAGE

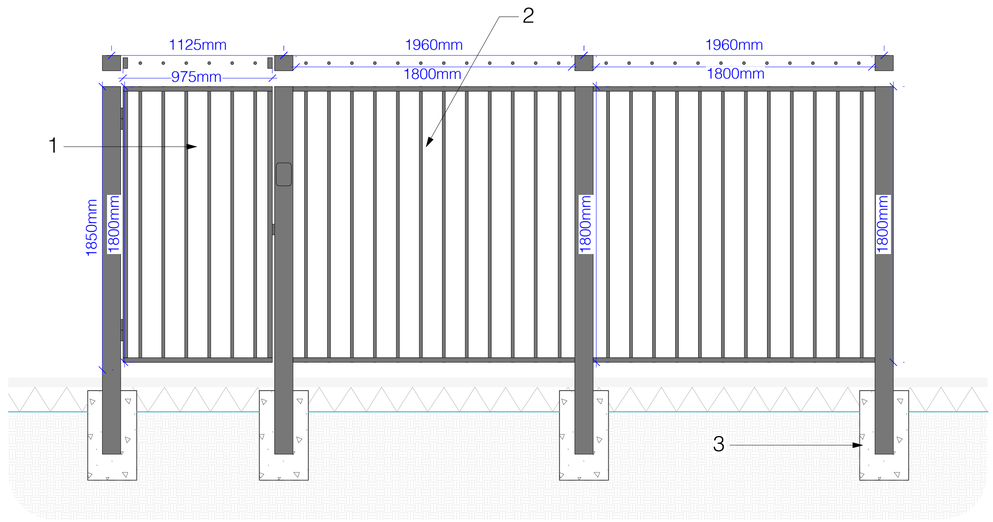

2 F7 - Security Fence and Gate
Scale: 1:10


1- Metal Security Gate
- Product: Metal gate with vertical bar detailing (Jet Black RAL 9005)
- To include locking mechinism, automated and secure Maglock system or similar approved.
- Supplier: SDH or similar approved

2. Metal Vertical bar fencing
- Product: Metal vertical bar fencing (Jet Black RAL 9005)
- Size: 1800 x 1800mm 'panels' with 100 - 125mm metal posts
- Supplier: SDH or similar approved

3. Concrete Footing/Foundation
- To engineer specifications




F7 - SECURITY FENCE AND GATE
INDICITIVE IMAGE

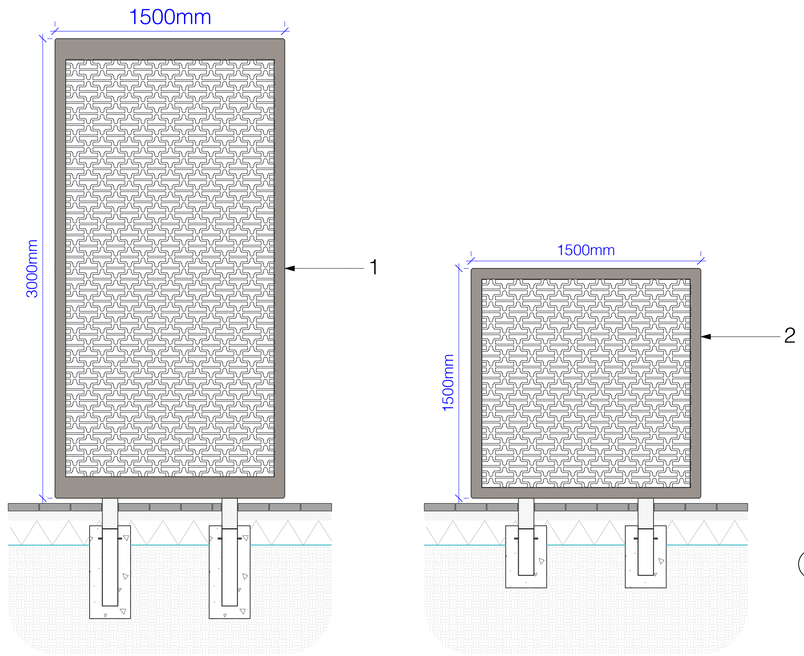

3 F8 + F9 - Wind Mitigation Screen
Scale: 1:10

1- F8 Wind Mitigation Screen
- Product: Anodised Steel - Anolok 547 Bronze
- Height: 3000mm
- Width: 1500mm
- Porous Rate: 50%
- Notes: Fixing details to engineer and manufactuer specifications
- Supplier: Cube Street Furniture or similar approved

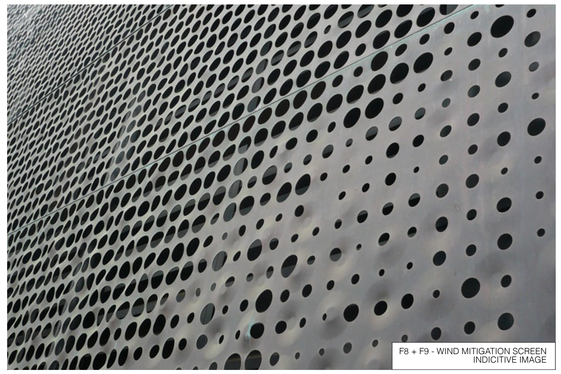

F8 + F9 - WIND MITIGATION SCREEN
INDICITIVE IMAGE

No dimensions are to be scaled from this drawing. All dimensions are to be checked on site.
Area measurements for indicative purposes only.

This drawing is the property of Wright Landscapes Limited. No part of the drawing may be reproduced in any manner without permission from Wright Landscapes Limited.

All Wright Landscapes drawings to read in conjuction with architectual / engineers plans & details.

Revision	Date	Description	Drawn	Approved
S3-P04	20.07.26	Updated to LPA's comments	AL	NW
S3-P03	04.05.26	Updated to LPA's comments	AL	NW
S3-P02	05-05-26	Revised to architects comments	AL	NW
S3-P01	12-01-23	First Issue	NW	SH

WRIGHT LANDSCAPES LIMITED

E: info@wrightlandscapes.co.uk

W: www.wrightlandscapes.co.uk

T: 01244 541959

HEAD OFFICE
Pickmere Lane, Pickmere, Knutsford,
WA16 0JL

CLIENT Domis Construction

PROJECT Cornbrook

DRAWING TITLE Screening, Fencing and Wind Mitigation Details

DATE	SCALE
12.01.23	1:20
DRAWN	**SIZE**
AL	A1
APPROVED	**WORKSTAGE**
NW	Planning

DRAWING NUMBER 1169-WRI-XX-XX-DR-L-7001 | **SUITABILITY** S3 | **REVISION** P03

© Wright Landscapes Limited