

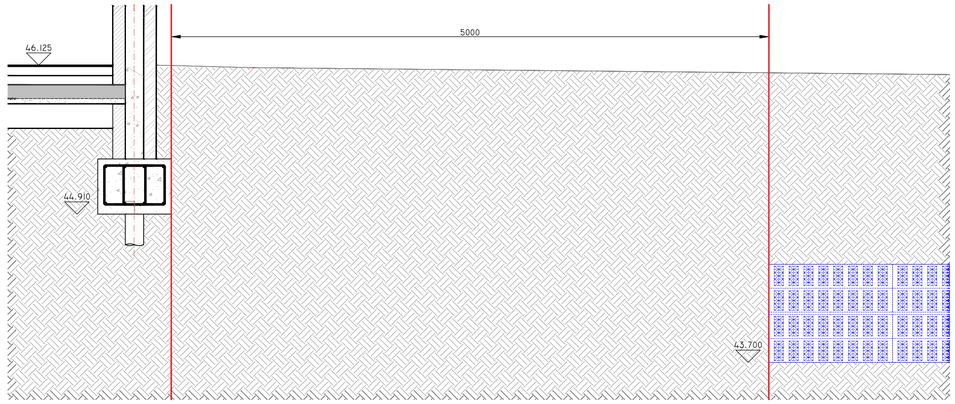



SECTION A-A
(PARTIAL SECTION THROUGH ATTENUATION TANK WITH INDICATIVE BLOCK 15 FOOTINGS)
1:25 @ A1
1:50 @ A3

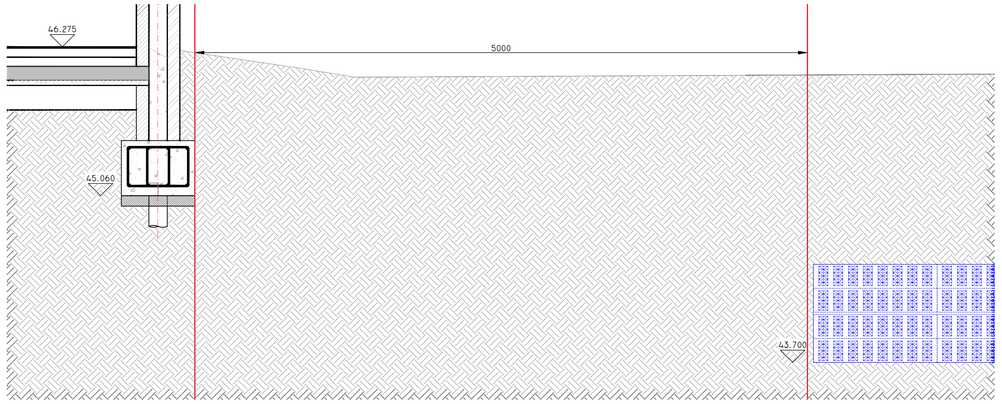


SECTION B-B
(PARTIAL SECTION THROUGH ATTENUATION TANK WITH INDICATIVE BLOCK 16 FOOTINGS)
1:25 @ A1
1:50 @ A3

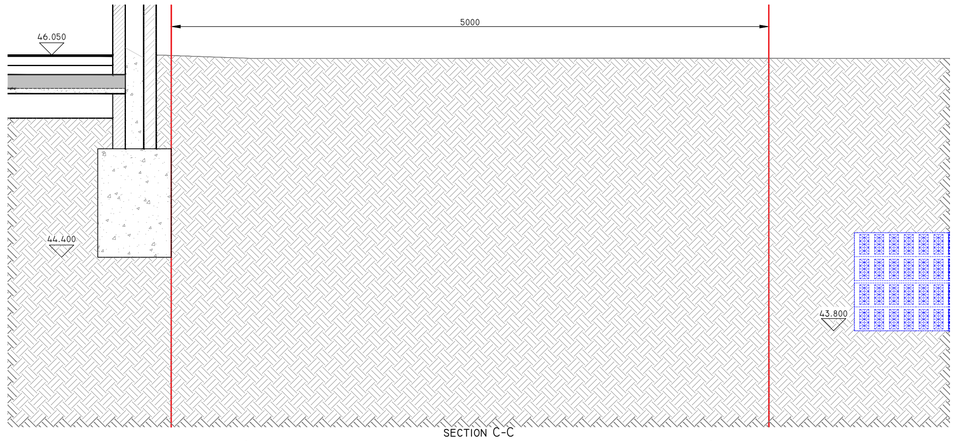


SECTION C-C
(PARTIAL SECTION THROUGH ATTENUATION TANK WITH INDICATIVE BLOCK 5 FOOTINGS)
1:25 @ A1
1:50 @ A3

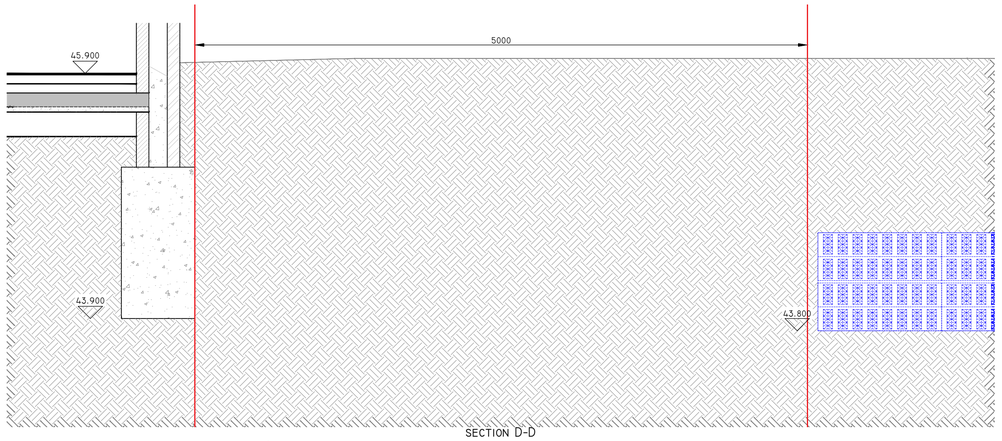

SECTION D-D
(PARTIAL SECTION THROUGH ATTENUATION TANK WITH INDICATIVE BLOCK 4 FOOTINGS)
1:25 @ A1
1:50 @ A3

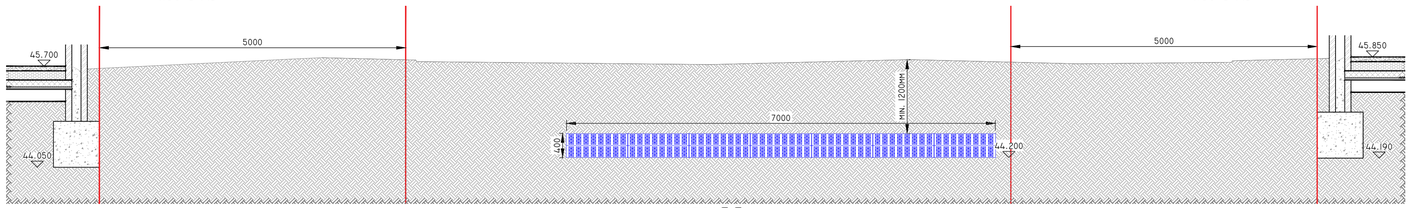

SECTION E-E
(THROUGH ATTENUATION TANK WITH INDICATIVE FOOTINGS FOR BLOCKS 3 AND 8)
1:50 @ A1
1:100 @ A3

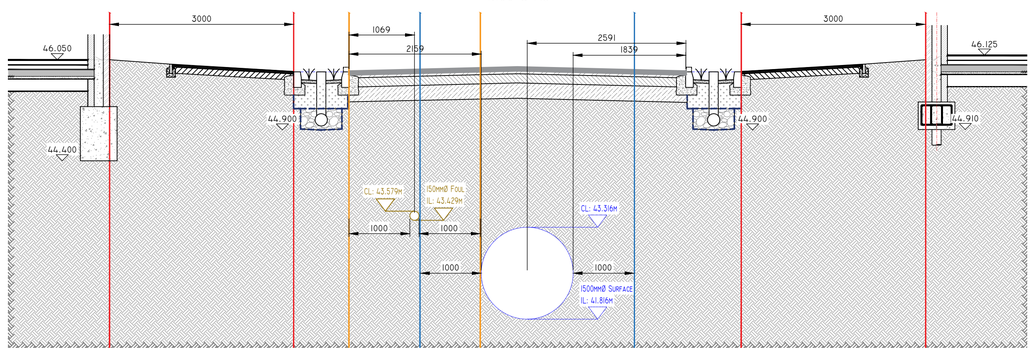

SECTION F-F
(THROUGH ROAD/DRAINAGE WITH INDICATIVE FOOTINGS FOR BLOCKS 5 AND 15)
1:50 @ A1
1:100 @ A3

NOTES:

1. THIS DRAWING IS COPYRIGHT AND THE PROPERTY OF BELL MUNRO CONSULTING LTD. THE DRAWING MUST NOT BE REPRODUCED IN PART OR IN WHOLE WITHOUT PRIOR WRITTEN AUTHORITY.
2. THIS DRAWING MUST BE READ IN CONJUNCTION WITH THE RELEVANT BMC SPECIFICATIONS TOGETHER WITH THE APPROPRIATE ARCHITECTS AND SERVICES CONSULTANTS DRAWINGS AND SPECIFICATIONS.
3. READ IN CONJUNCTION WITH ALL DRAWINGS STARTING J8929/

REV	COMMENTS	DATE	BY
-	INITIAL ISSUE	29/07/26	CR

BMC

BELL MUNRO CONSULTING LTD

CONSULTING CIVIL & STRUCTURAL ENGINEERS
TURING HOUSE
5 ARCHWAY
MANCHESTER
M15 5RL
TEL: 0161 2098032
FAX: 0161 2098033
EMAIL: CONSULTING@BELLMUNRO.CO.UK
WWW.BELLMUNRO.CO.UK

CLIENT: VIEWS

PROJECT: BURNAGE CRICKET CLUB

TITLE: EASEMENT SECTIONS

DRAWN BY:	CHECKED BY:	SCALE:	DATE:
CR	AM	AS SHOWN	07/26

DRAWING NUMBER: J8929 S104-D14

REVISION: -