
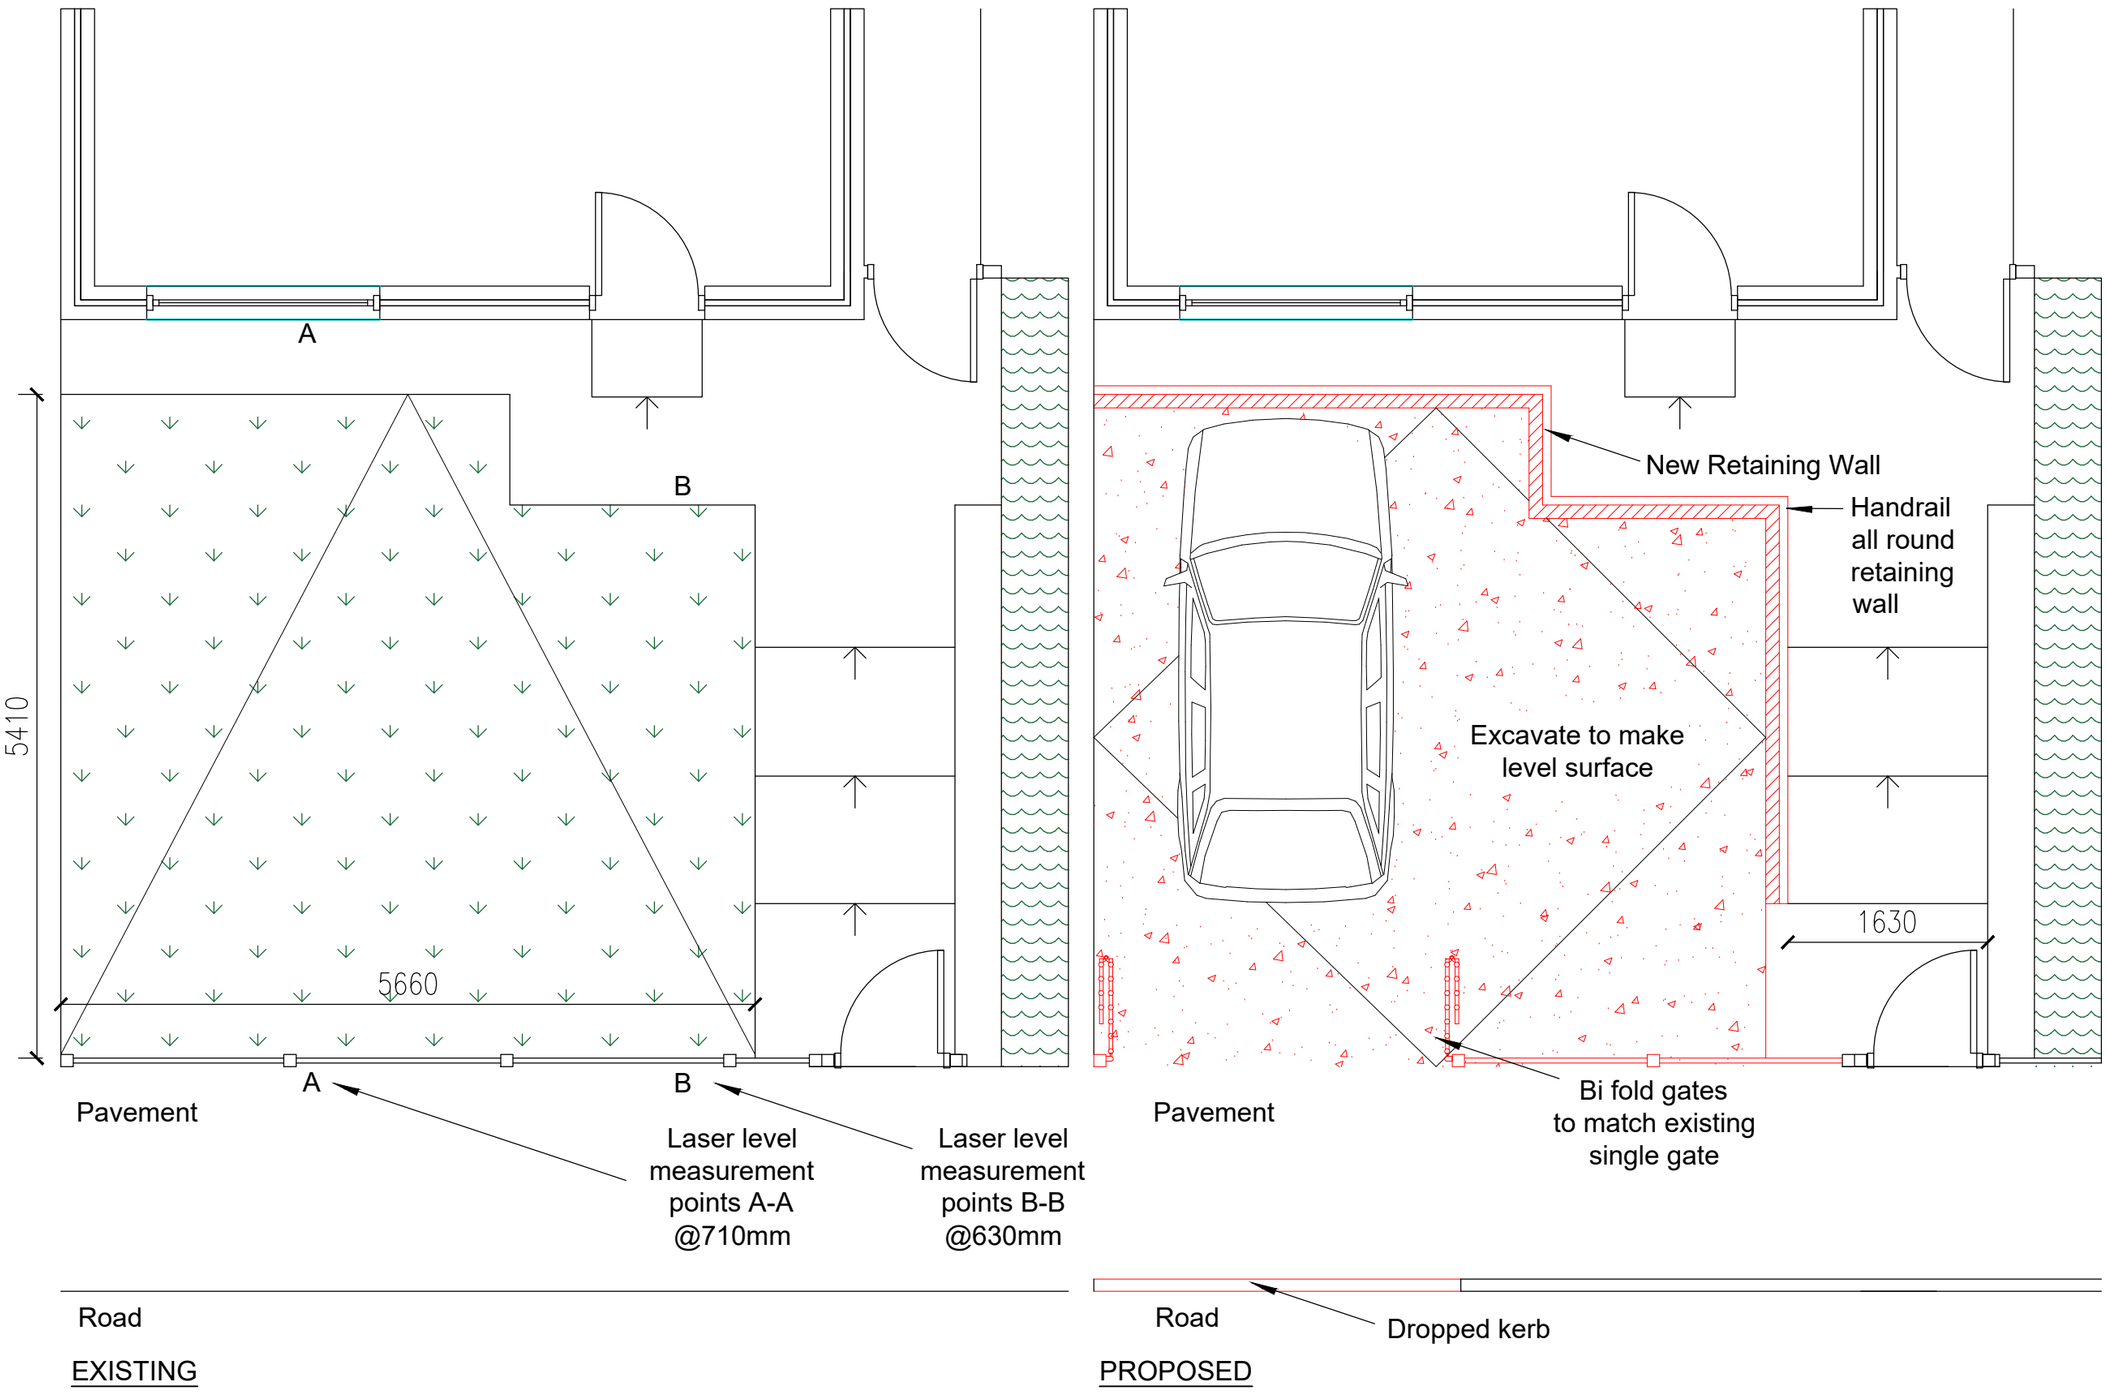


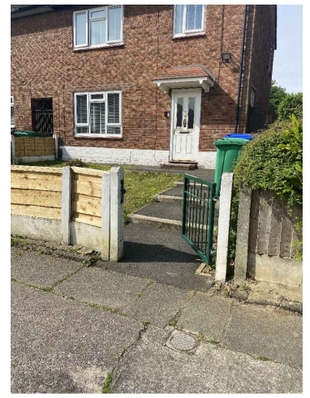

Existing steps to be retained

Manchester Equipment and Adaptations Partnership Technical Officer Service Philips Park Road Beswick Manchester, M11 3FU	Applicants Name: Leela-Rose Cooper Property Address: 4 Hucklow Ave Manchester M23 2YX	**REVISIONS -**	Date: **29/04/26** Paper Size: **A3** Scale: **1:50** Drawn By: LT	MEAP Manchester Equipment & Adaptations Partnership