

Timber Knee Rail
Typical Elevation Detail - Scale 1:20


F01

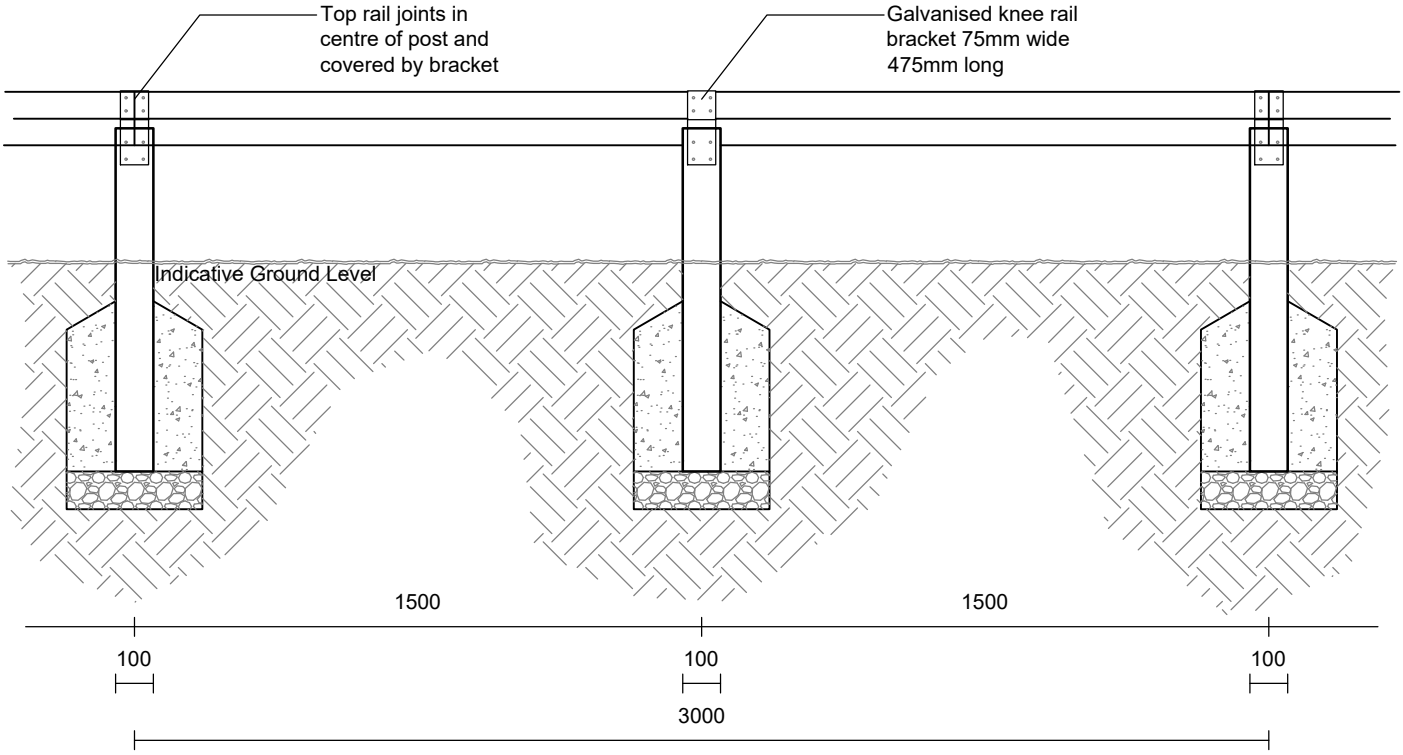

Plan

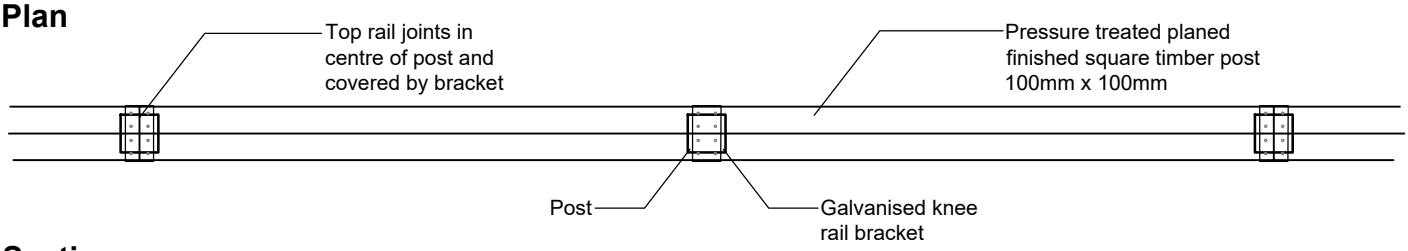

Section

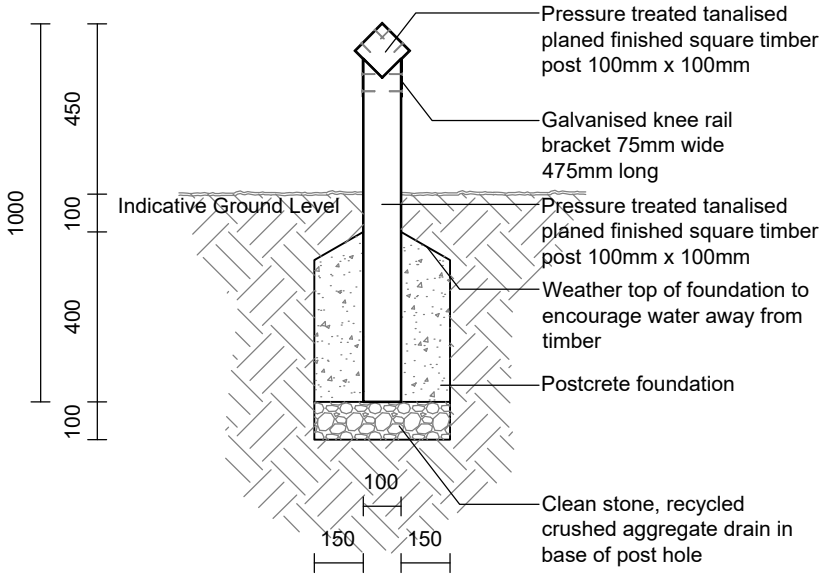

BARNES WALKER

Unit 6, Longley Lane
Northenden, Manchester
M22 4WT

T: 0161 946 0808
E: design@barneswalker.co.uk
W: www.barneswalker.co.uk

DWG NO.
M3851-TB-F01-V1

DWG TITLE.
TIMBER KNEE RAIL

CLIENT.
ALLIANCE LEISURE SERVICES LTD

PROJECT TITLE.
WYTHENSHAWE SPORTS HUB

WORK STAGE.	SCALE.	DATE.	DRAWN BY.	CHECKED BY.
BUILD	1:20@A4	09.2025	CDL	CWB

© This drawing, the graphics and the landscape works and ideas depicted therein remains the copyright of Barnes Walker Limited and may not be used, copied in whole or part, or amended without prior written consent. Figured dimensions to be followed in preference to scaled and all dimensions are to be checked on site and in the event of any discrepancy refer to Barnes Walker Limited.