Wythenshawe Park


Multi-Sports Hub

Scale: 1:50

0 1 2 3 4 5m


CONSULTANTS
Surfacing Standards LTD
Office 2, Empingham House,
Ayston Road, Uppingham, LE15 9NY
01536 400 012

1. DO NOT SCALE FROM DRAWING UNLESS FOR PLANNING PURPOSES ONLY. ALL DIMENSIONS TO BE CHECKED ON SITE PRIOR TO COMMENCEMENT OF WORKS.
2. THIS DRAWING IS COPYRIGHT TO SURFACING STANDARDS LTD
3. ALL PERSONNEL SHOULD BE AWARE OF THE HEALTH AND SAFETY PLAN WHICH IS RETAINED IN THE SITE MANAGERS OFFICE.

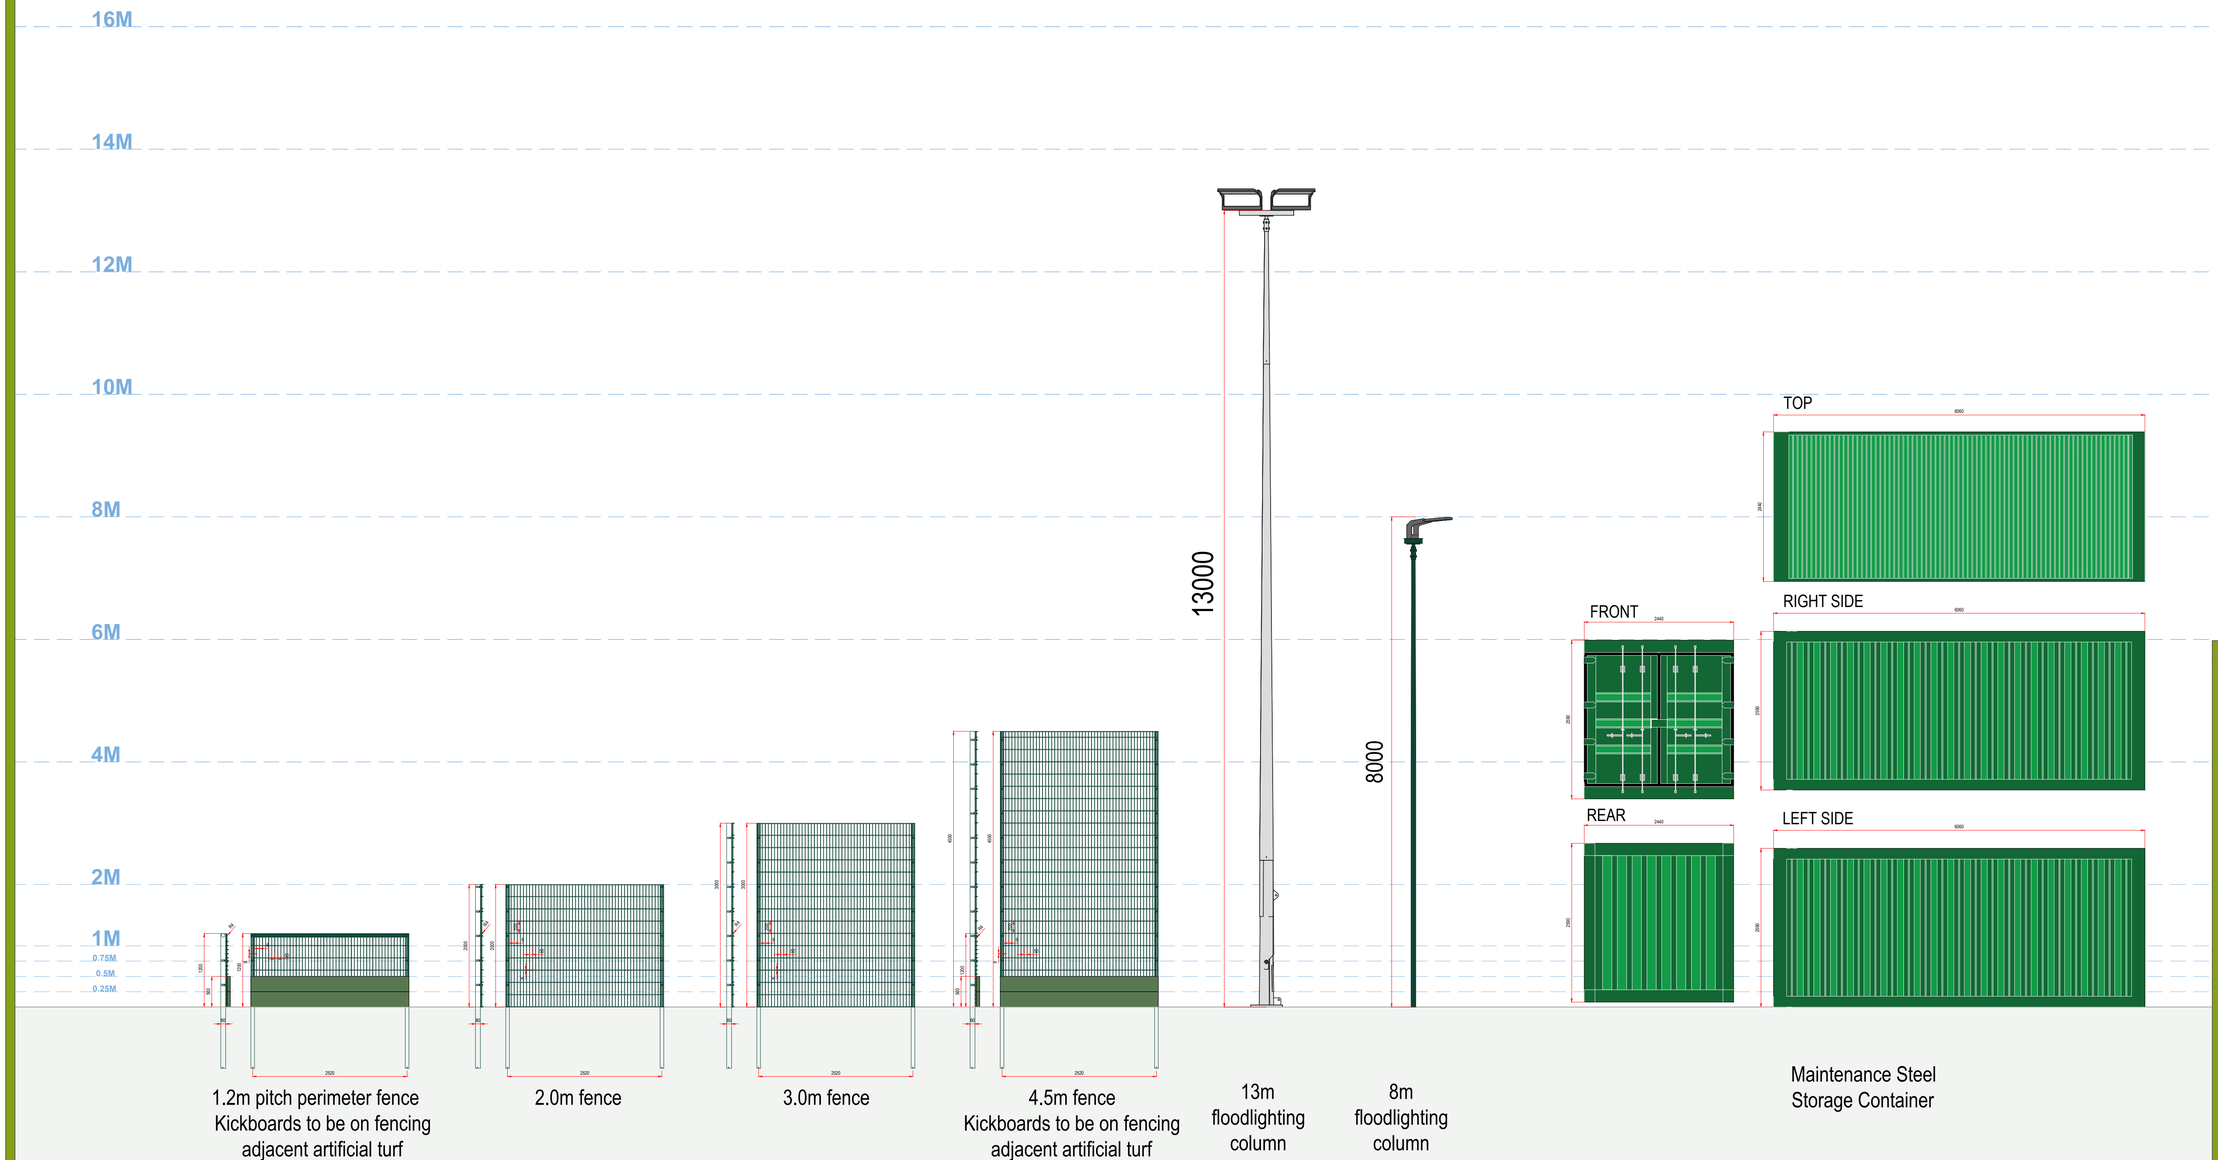

REV	DESCRIPTION		CK	DATE
01	PLANNING ISSUE	ME		29/07/26
00	PLANNING ISSUE	ME		23/09/25

Surfacing Standards Limited
SPORTS PITCH CONSULTANTS

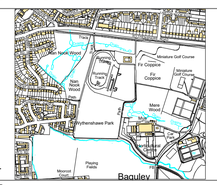

AUTHOR
ME

TITLE
Wythenshawe Park
Multi-Sports Hub
Proposed AGP Elevation

PROJECT	SCALE	SIZE
G-208872	1:50	A1

DRAWING No	REVISION
07	01