

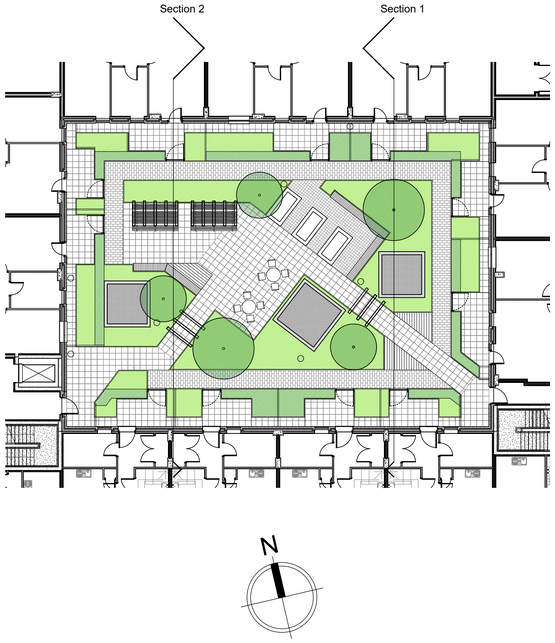


SECTION 1 Scale 1:50

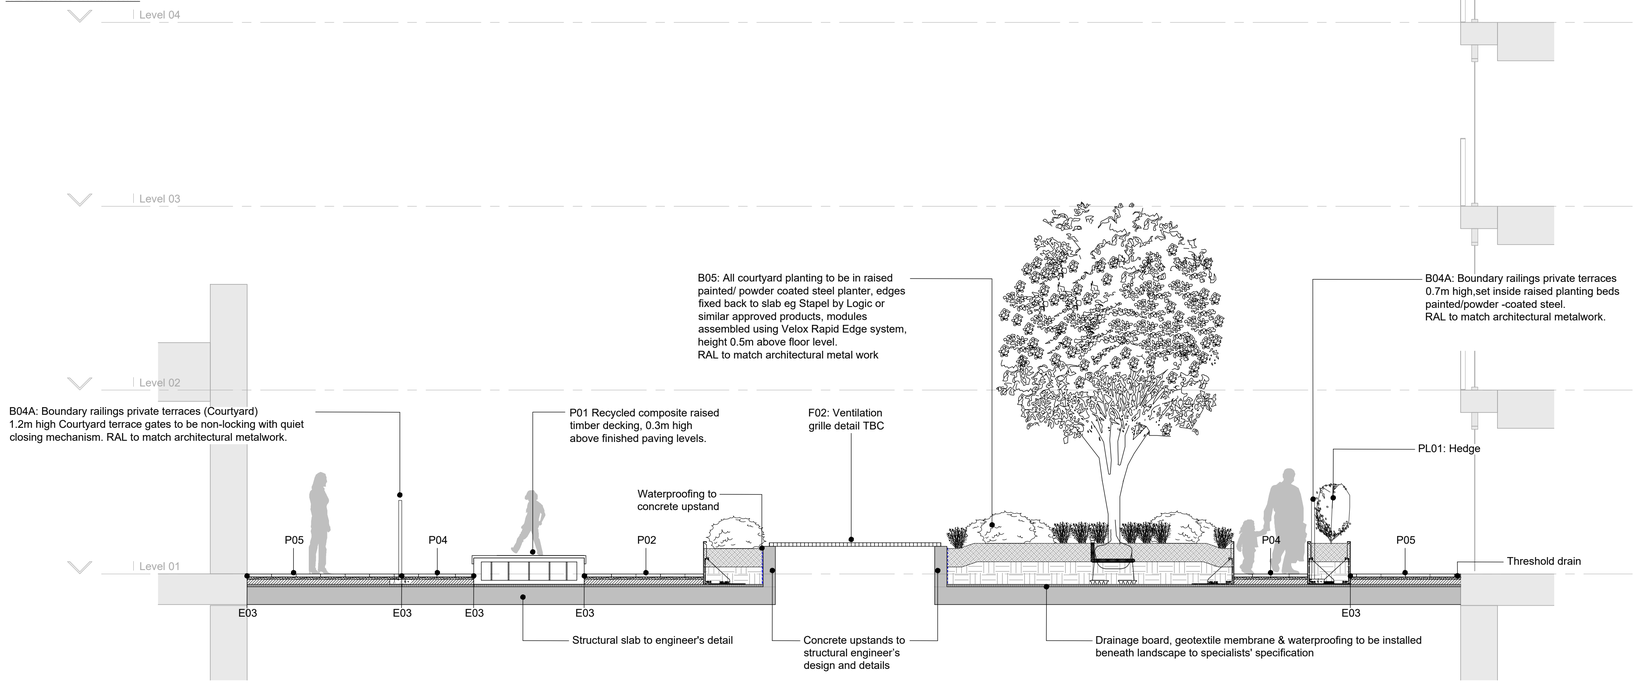

SECTION 2 Scale 1:50

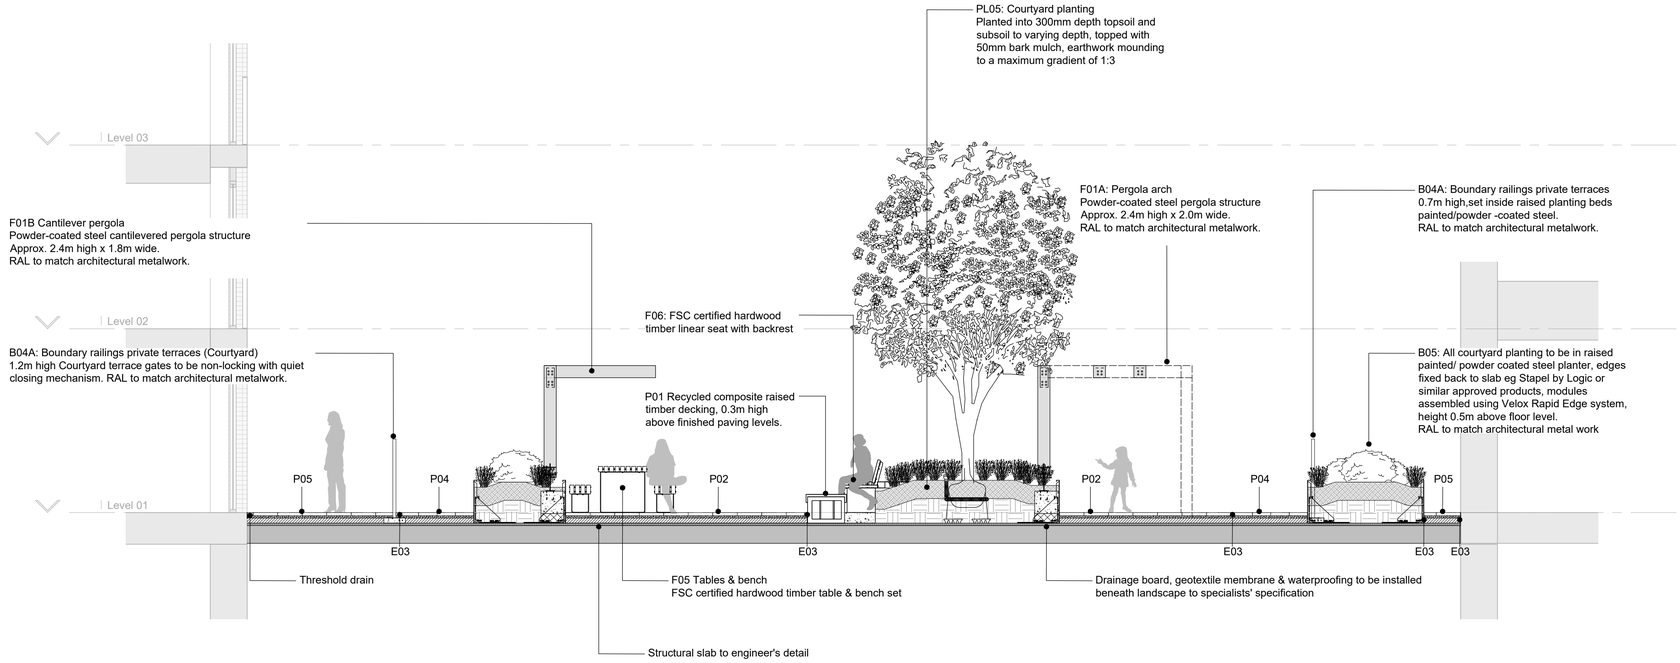

NOTES:

1. Drawing scaled & issued for planning purposes only.
2. All setting out, levels & dimensions to be checked on site by the Contractor (s) prior to the relevant orders being placed & installation of materials, any discrepancies are to be brought to the attention of the client & contract administrator.
3. This drawing is to be read in conjunction with all others relating to the project & all information derived accordingly; any anomolies to be reported to the client & contract administrator.
4. Work shown on this drawing to be carried out in accordance with current British Standards & Codes of Practice.
5. © This drawing is the Copyright of Saville Landscape Design Ltd & may not be reproduced, altered or copied in any form, or passed to a third party without license prior written consent from Saville Landscape Design Ltd.
6. This document is prepared for the sole use of Wythenshawe Housing Group & Muse Places. Saville Landscape Design accepts no liability for use of this drawing by parties other than the party for whom it was prepared or for purposes other than those for which it was prepared.
7. Unless indicated otherwise, all Structural and MEPH information shown in this architectural drawing has been designed and modelled by the relevant consultants, who have complete design responsibility for those elements.

Rev	Description	Initial	Date

SLD
Hatherlow House
Romiley Stockport
Cheshire
SK6 3DY
T : 0161 406 7333
M : 07502 269193
E : info@savillelandscape.co.uk
W : www.savillelandscape.co.uk

CLIENT
Wythenshawe Housing Group & Muse Places

PROJECT TITLE
Alpha House

DRAWING TITLE
Landscape Typical Details Plan

STATUS
PLANNING

SCALE	SHEET SIZE	DRAWN	CHECKED	DATE
1:200	A1	KAS	-	July 26

DRAWING NO. 18703-SLD-ZZ-XX-D-L-200006

REV. P01