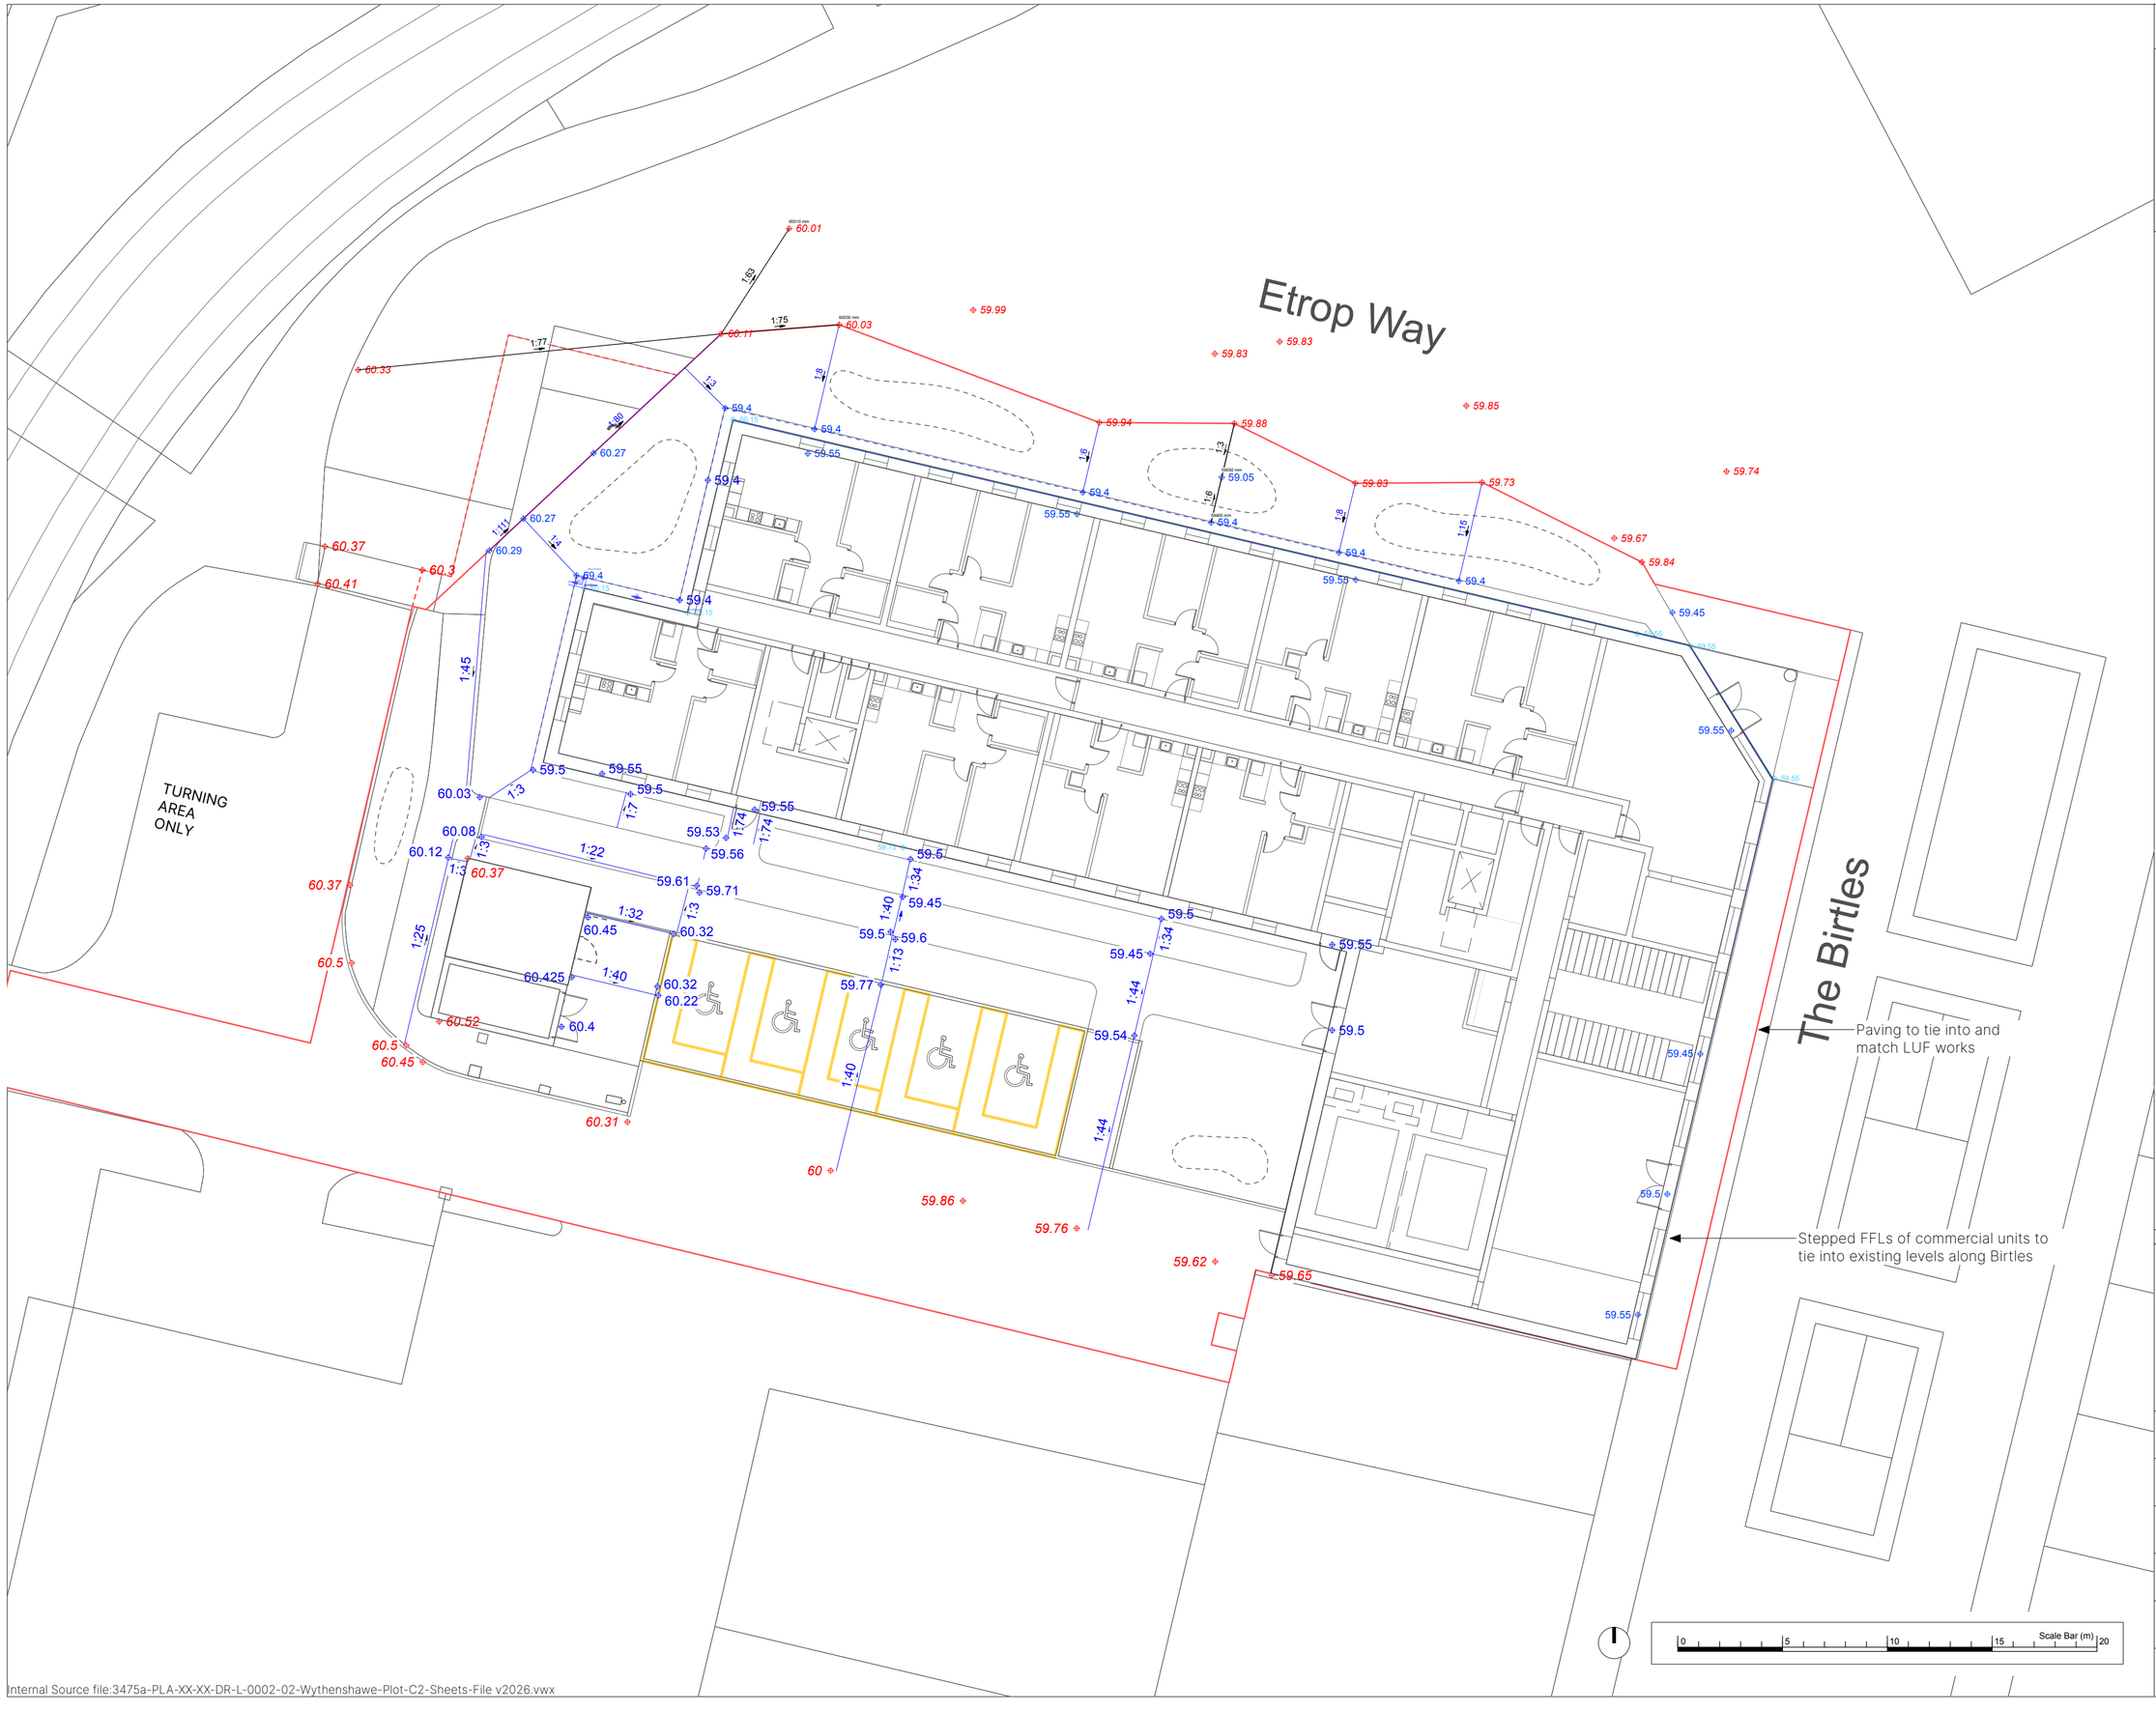


© This drawing is copyright protected and may not be reproduced in whole or part without written authority from the owner.

NOTES:
1. Do not scale from this drawing.
2. Always work to noted dimensions.
3. All dimensions are in millimetres unless otherwise stated.
4. All setting out, levels and dimensions to be agreed on site.
5. The dimensions of all materials must be checked on site before being laid out.
6. This drawing must be read with the relevant specification clauses and detail drawings.
7. Order of construction and setting out to be agreed on site.

KEY

Red Line Boundary

Revision	Date	Description	Drawn	Apprvd.
P04	30/07/26	Section 73 update	AG	SC
P03	29/07/26	Section 73 Issue	AG	SC
P02	13/02/26	Stage 3 Issue	AG	SC
P01	27/11/25	Planning	BM	SC

PLANIT
Manchester | London | Liverpool | Leeds | Standish
Manchester
2 Back Grafton Street,
Altrincham,
Cheshire,
WA14 1DY,
W: planit-ie.com
E: info@planit-ie.com
T: 0161 928 9281

Client Muse

Project Wythenshawe Civic Plot C2

Drg Title Levels GA

Created on	Created by	Approved by
13-08-25	BM	SPL

Scale	Size	Workstage
1:200	A2	RIBA 4

Drg No. 18702-PLA-XX-XX-D-L-3000

Suitability S3 **Revision** P04

© Planit I.E. Limited

Internal Source file:3475a-PLA-XX-XX-DR-L-0002-02-Wythenshawe-Plot-C2-Sheets-File v2026.vwx