
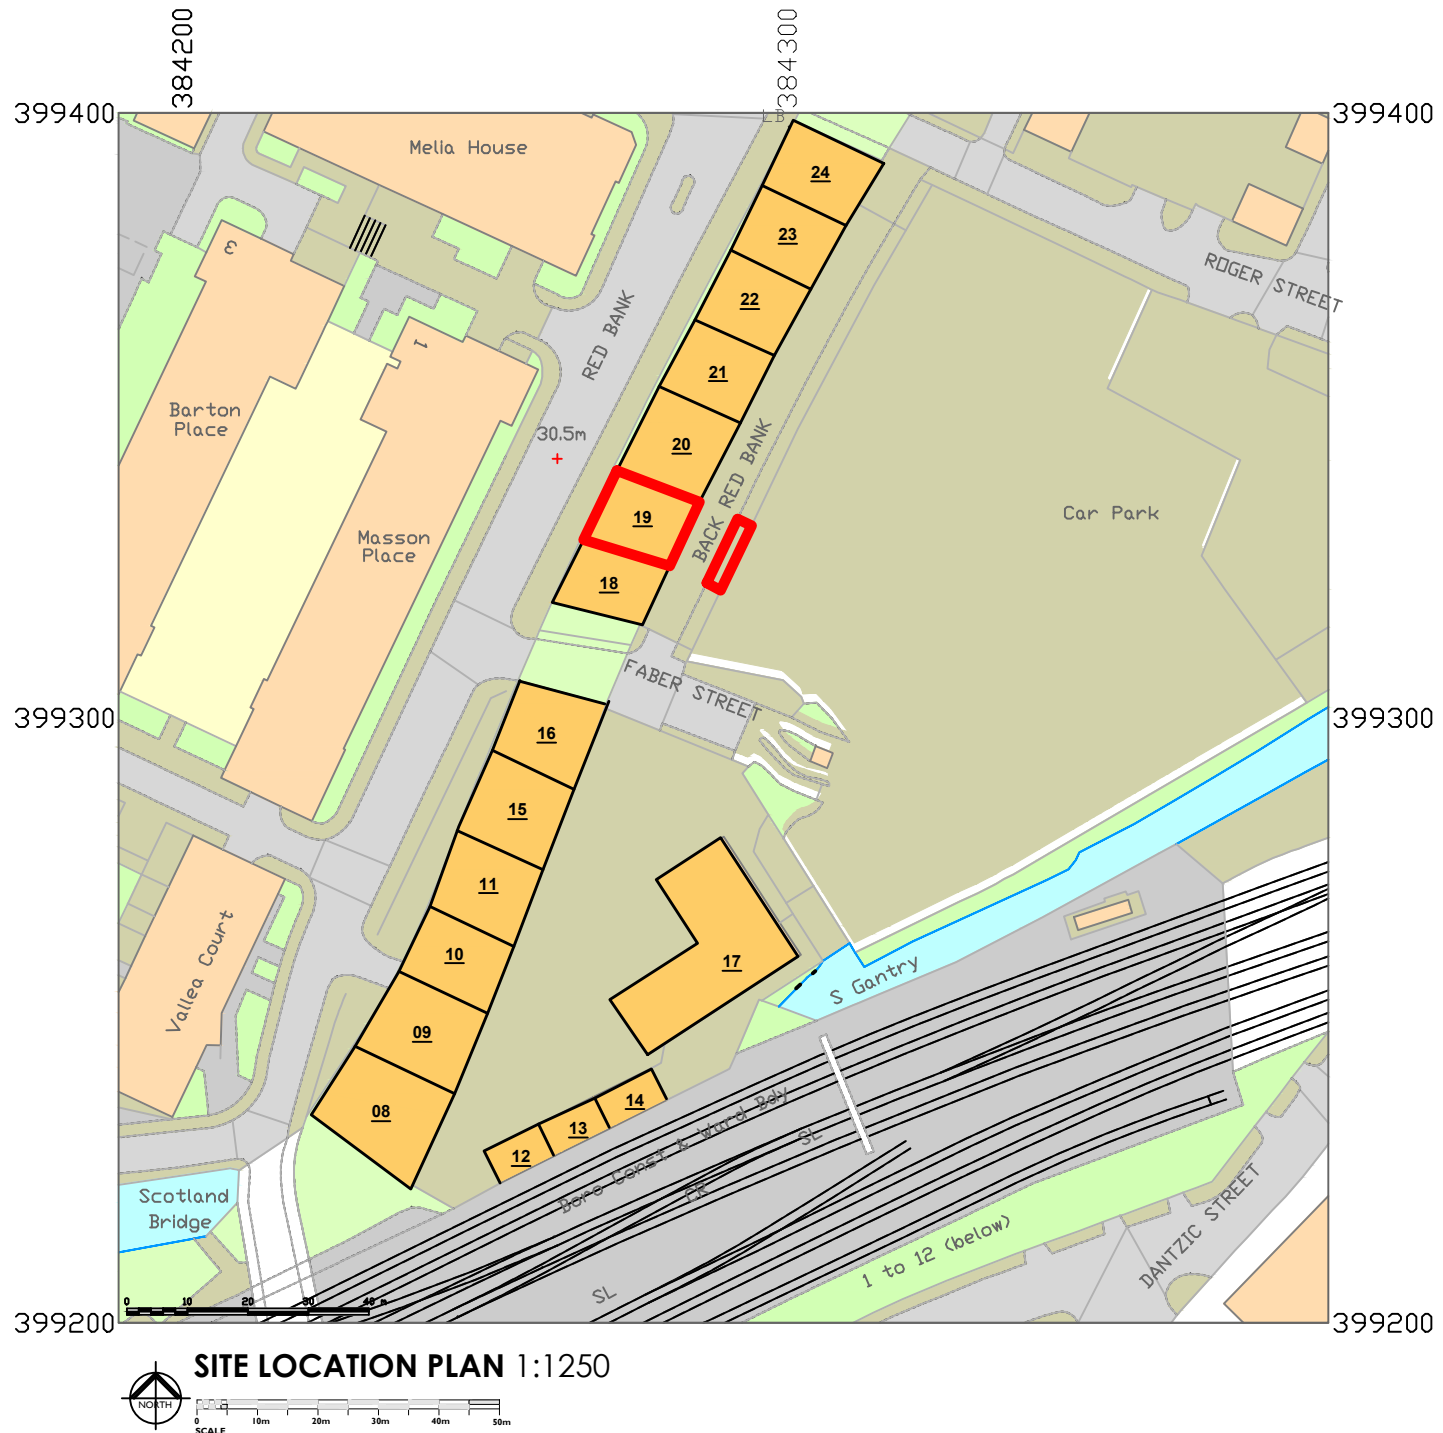
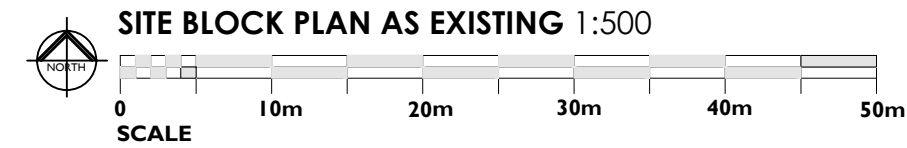
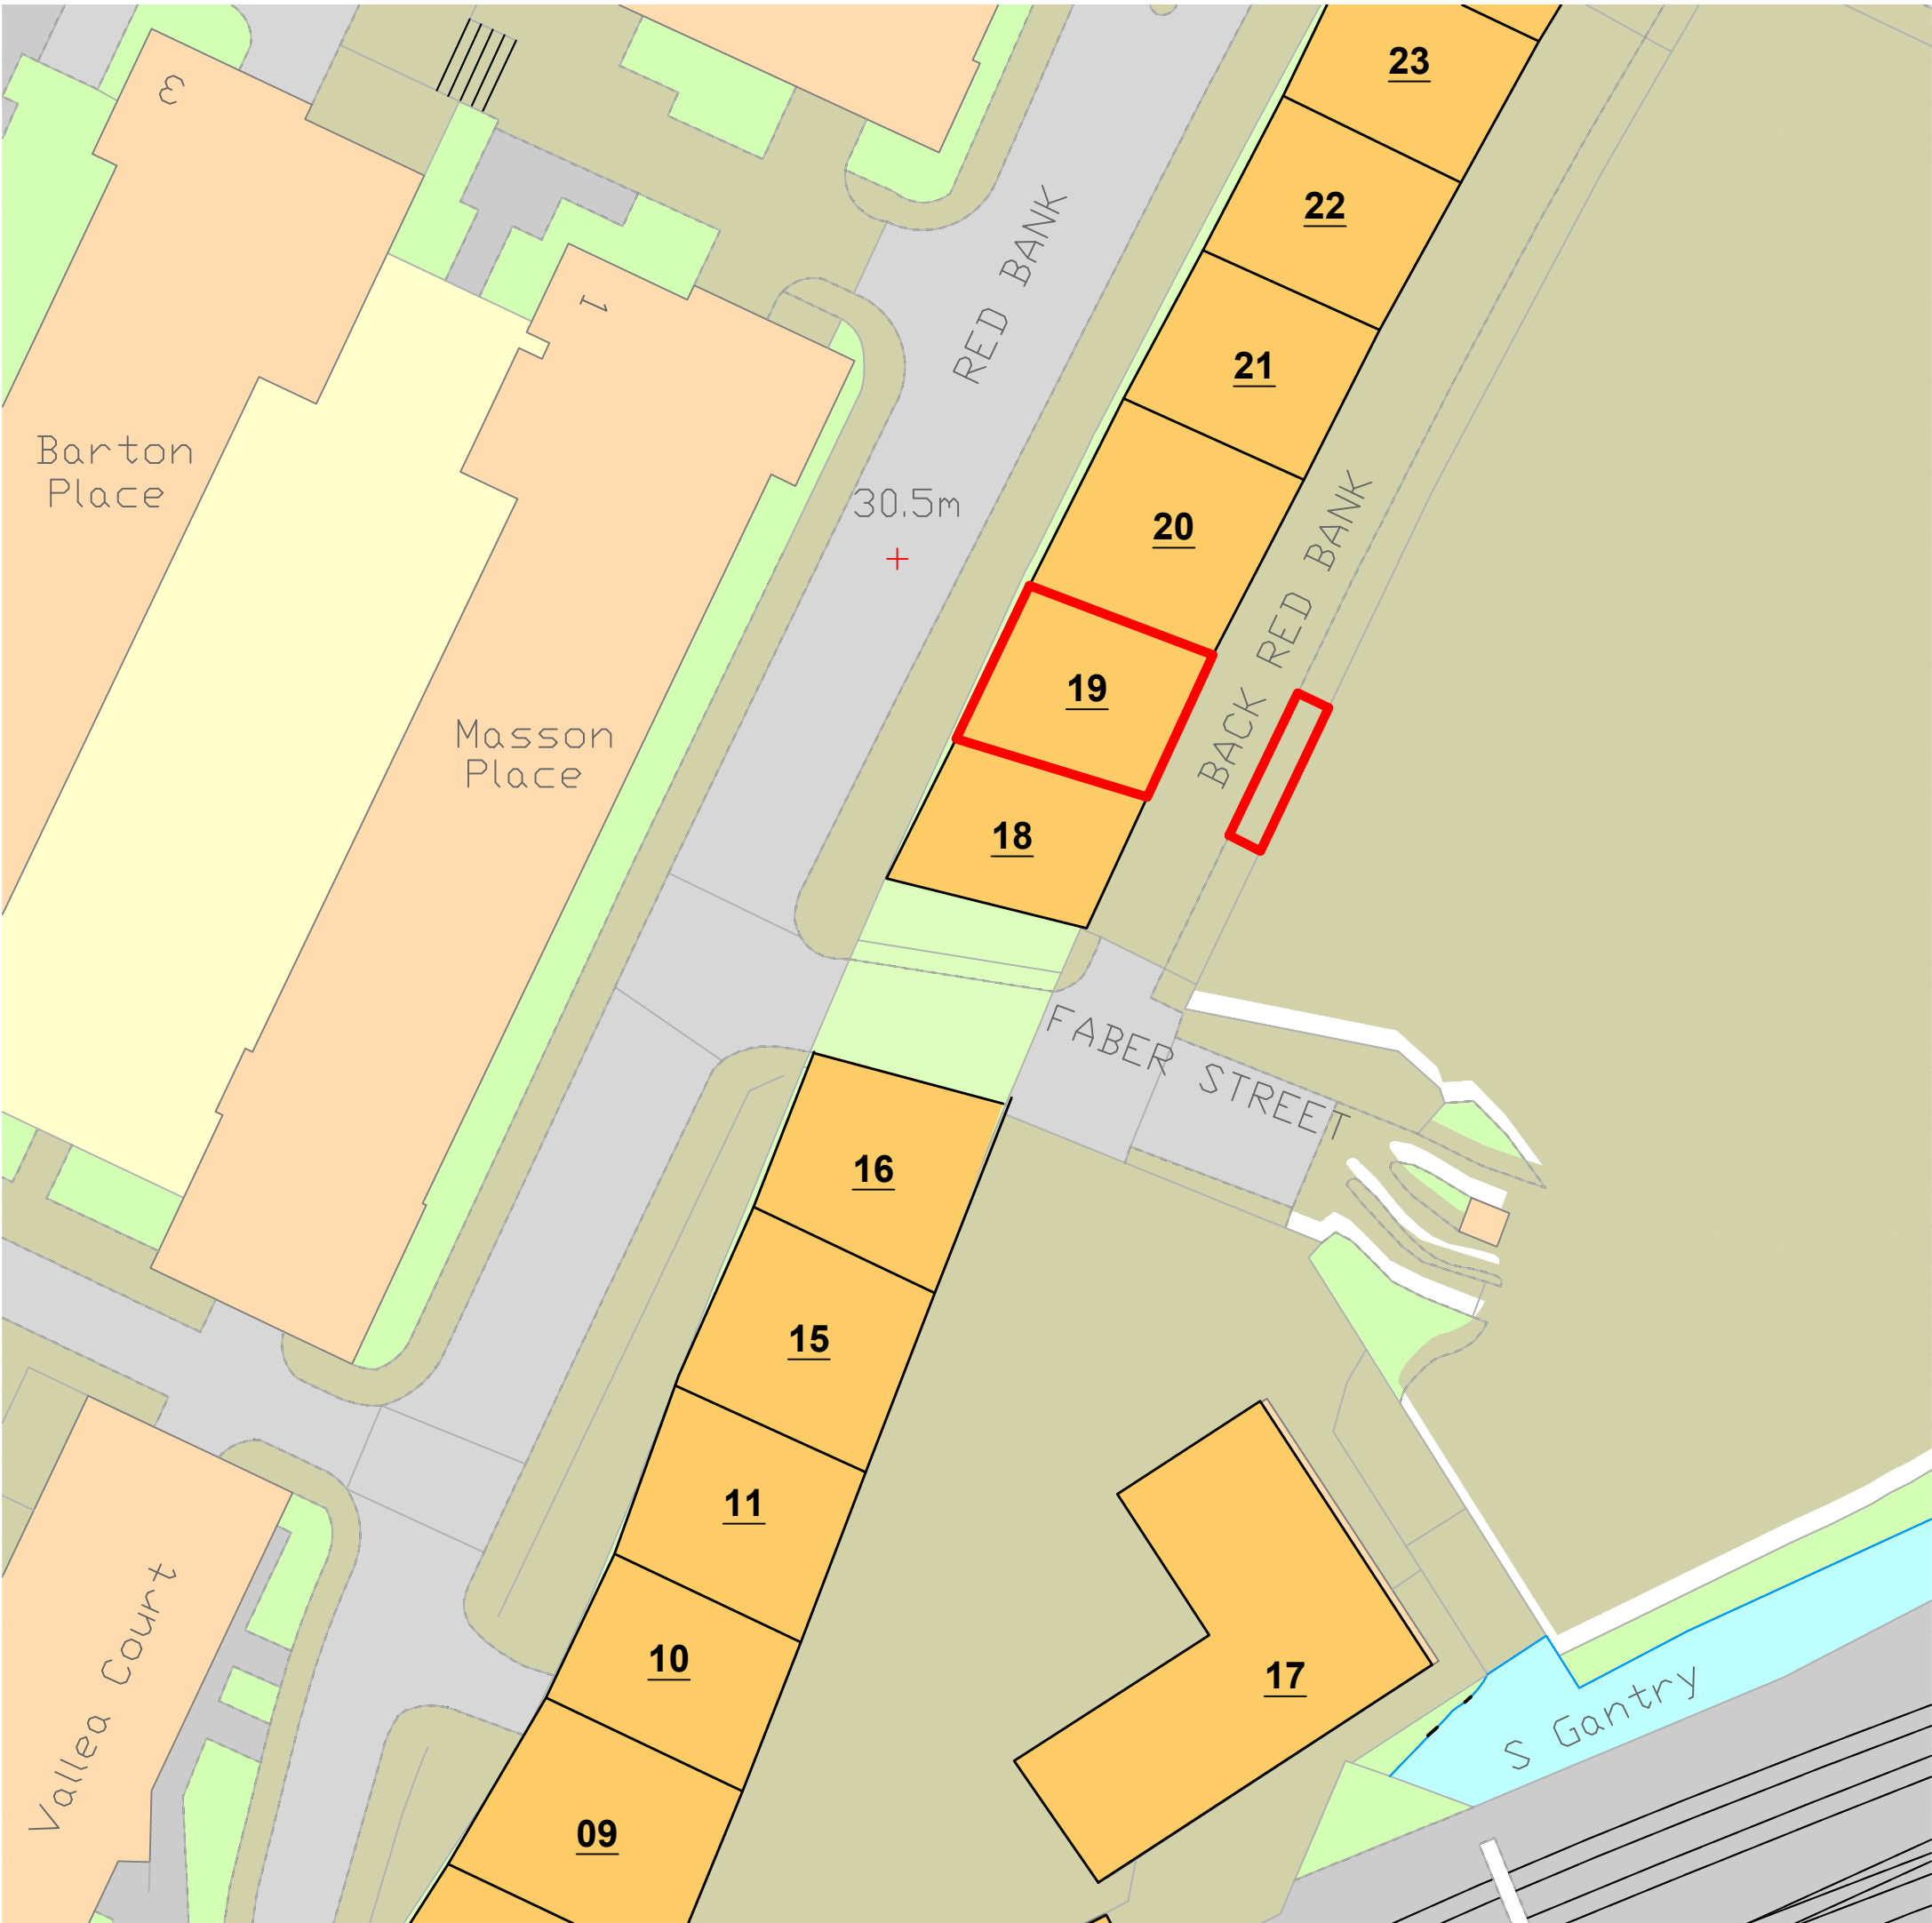


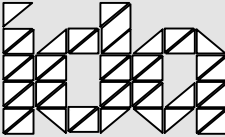

						
	A	Red line updated.	MG	31.7.26		
	Rev	Description	By	Date		
	INVENTIVE DESIGN ASSOCIATES ARCHITECTURE & INTERIOR DESIGN Abney Hall, Manchester Road, Cheadle, SK8 2PD Company Reg No: 9251414					
Unit 19, The Arches Red Bank Court Manchester M4 4HF SITE & LOCATION PLAN						
	DRAWN	NH	DATE	11-2-25	DRAWING NO.	25155 - OS
	SCALE	AS SHOWN REV.		A		
						@A2

"Copyright in this drawing remains with the designer. Responsibility is not accepted for errors made by others in scaling from this drawing. All construction information should be taken from figured dimensions only. Check all dimensions on site, in case of any discrepancy, refer query to the designer."