
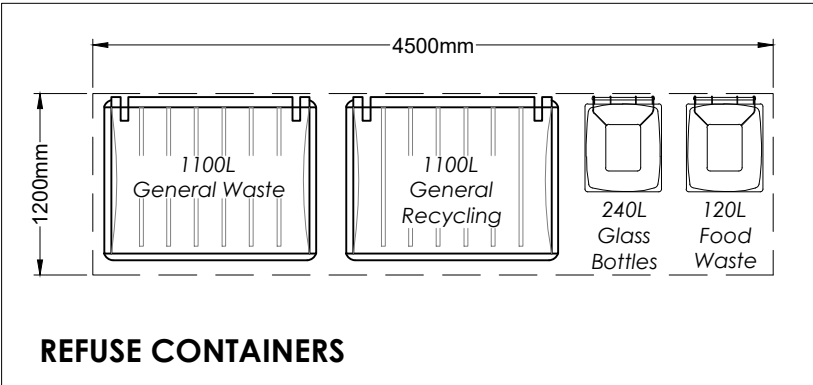
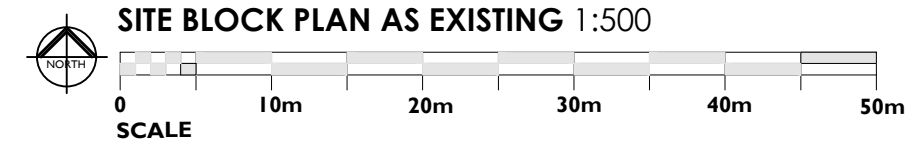


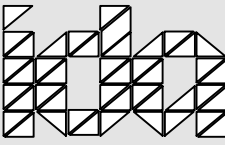

				
	A	Refuse container info added.	MG	31.7.26
	Rev	Description	By	Date
	INVENTIVE DESIGN ASSOCIATES ARCHITECTURE & INTERIOR DESIGN Abney Hall, Manchester Road, Cheadle, SK8 2PD Company Reg No: 9251414			
Unit 19, The Arches Red Bank Court Manchester M4 4HF REFUSE PLAN				
DRAWN NH DATE 11-2-25 SCALE AS SHOWN @A2	REV. A	DRAWING NO. 25155 - 302		

0161 428 0310
 office@inventiveda.com
 www.inventiveda.com
 @inventiveda