

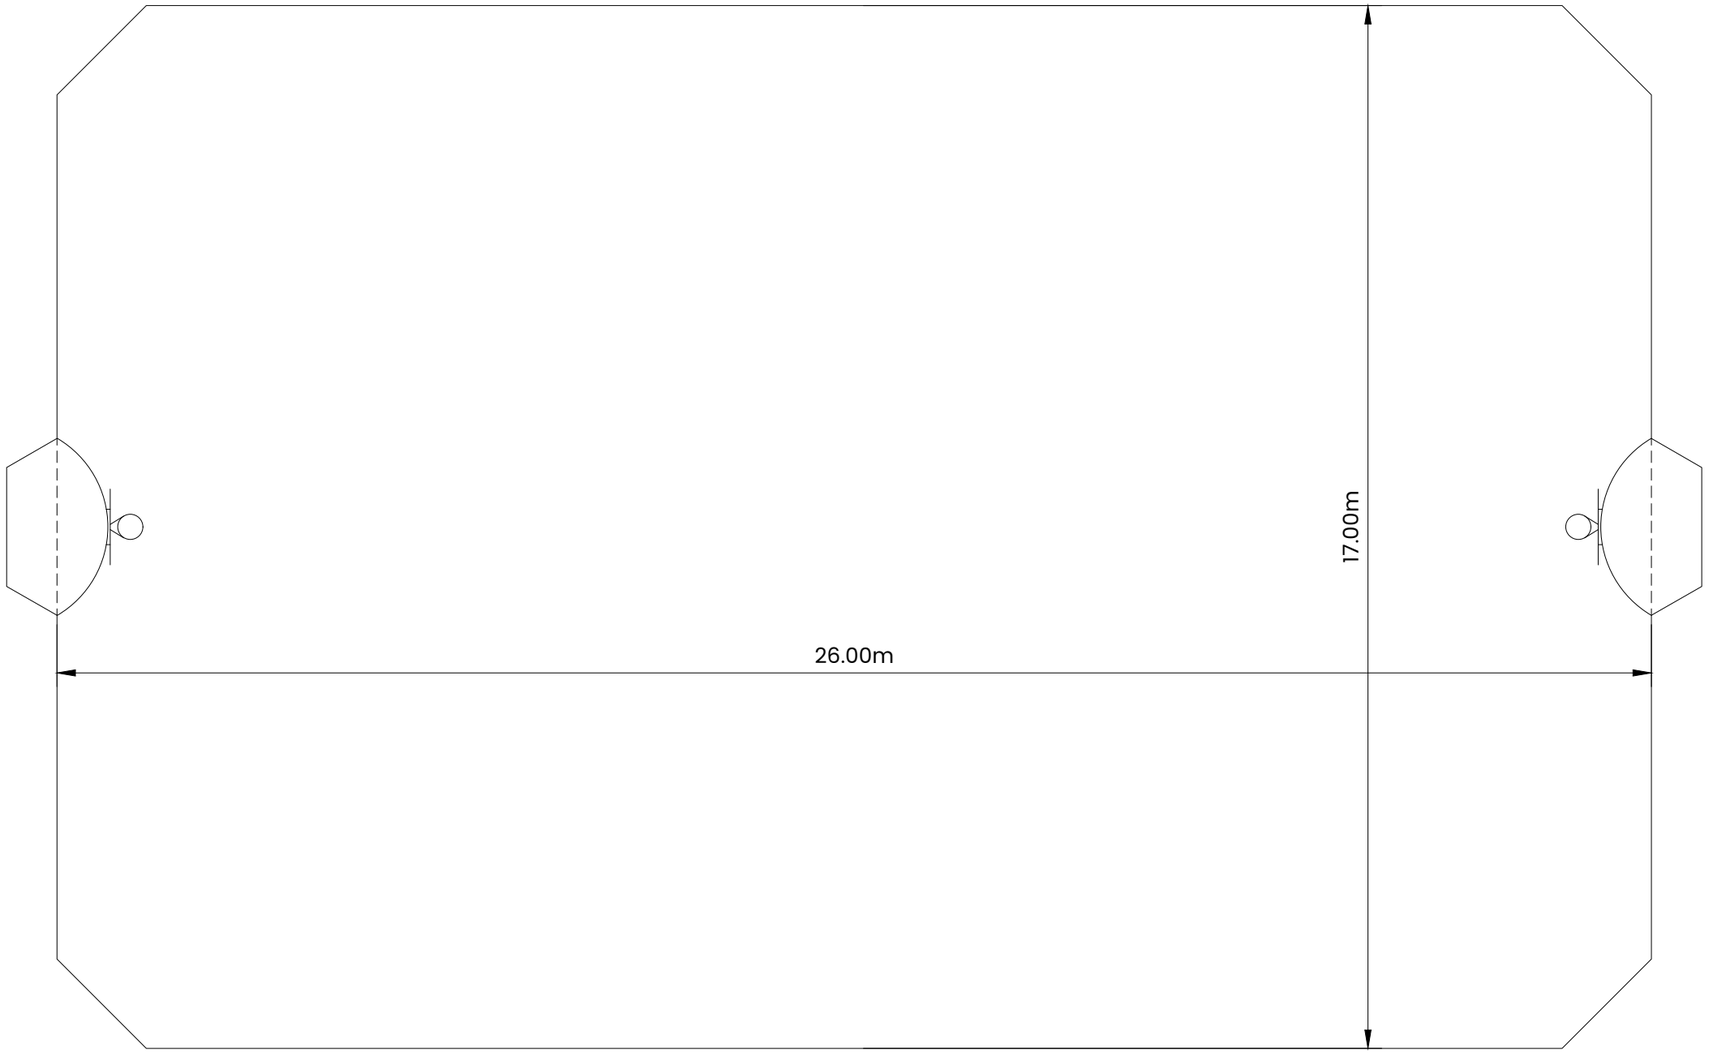


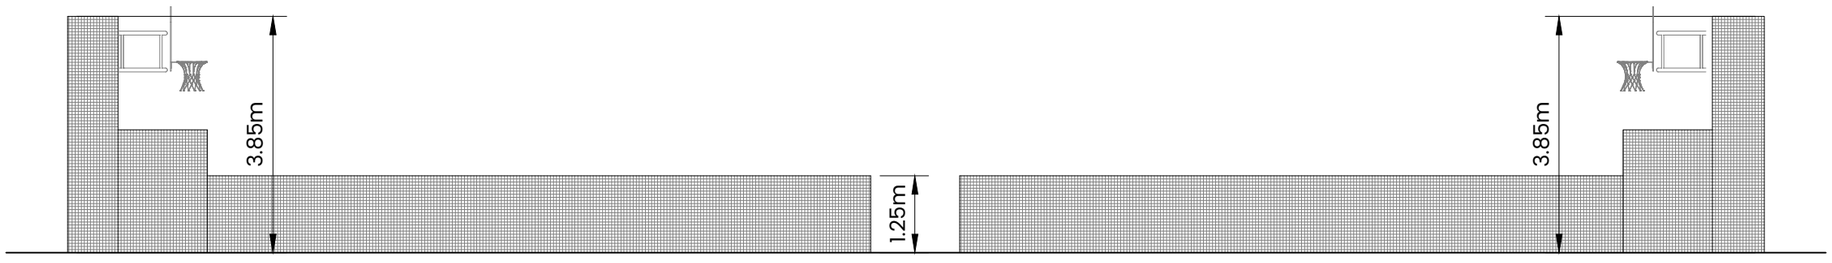

SIDE ELEVATION

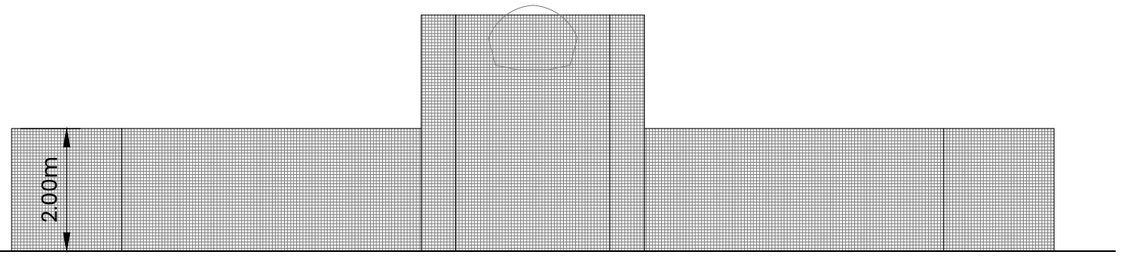


END ELEVATION

PROPOSED SPORTS MESH FENCE:

POST - POST SECTION VARY FROM 60X40 TO 100X50 DEPENDING ON HEIGHT

FENCE -MESH APETURE SIZE 200X50 CONSTRUCTED OF 6MM OR 8MM (HEAVY DUTY) WIRE

FINISHES - MESH AND POSTS - GALVANISED AND POLYESTER POWDER COATED

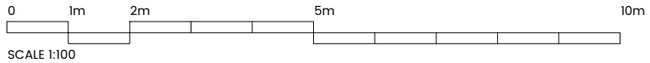

SCALE 1:100

NOTES:

This drawing is Copyright of Anderton Gables

No scaling, dimensions, areas, etc. other then those figured are to be taken from this drawing. All dimensions to be checked on site by the contractor and such dimensions are their responsibility

This drawing is for use at the named location and for the stated purpose only and as such should not be used at any other location or for any other purposes

All work must comply with relevant British Standards and Building Regulation requirements

Any drawing errors and/or omissions are to be reported to the Designer

This drawing is to be read in conjunction with any other Designers or other Consultants information

Anderton Gables

RICS

PRESTON | 01772 562800
Thomas Carter House, 1&2 Cross Street, Preston, Lancashire, PR1 3LT

MANCHESTER | 0161 696 3119
Canada House, Suite G, Chepstow Street, Manchester, M1 5FW

LIVERPOOL | 0151 832 3850
Avenue HQ, Floor 2, 4 St. Pauls Square, Liverpool, L3 9SJ

W andertongables.co.uk
E info@andertongables.co.uk

A	ISSUED FOR PLANNING PERMISSION	AW	23.07.26

Rev	Description	By	Date

Project Location:

BOWERSGATE SCHOOL
FLOATS ROAD
WYTHENSHAWE
MANCHESTER
M23 9PL

Drawing Title:

PROPOSED MUGA

Drawing Status: PLANNING PERMISSION

Scale:	Size:	Date:	Drawn By:	Chkd By:
1:100	A3	02/26	AW	CG

Job No:	Dwg No:	Revision:
AG25/0475	29	A