

PLANNING DRAWINGS
All dimensions are to be checked by client. Any discrepancies are to be reported to the Architect. This drawing to be Read in Conjunction with all associated Architects or Consultants Details & Specifications. This drawing is for illustrative purposes only and does not form part of any contract.

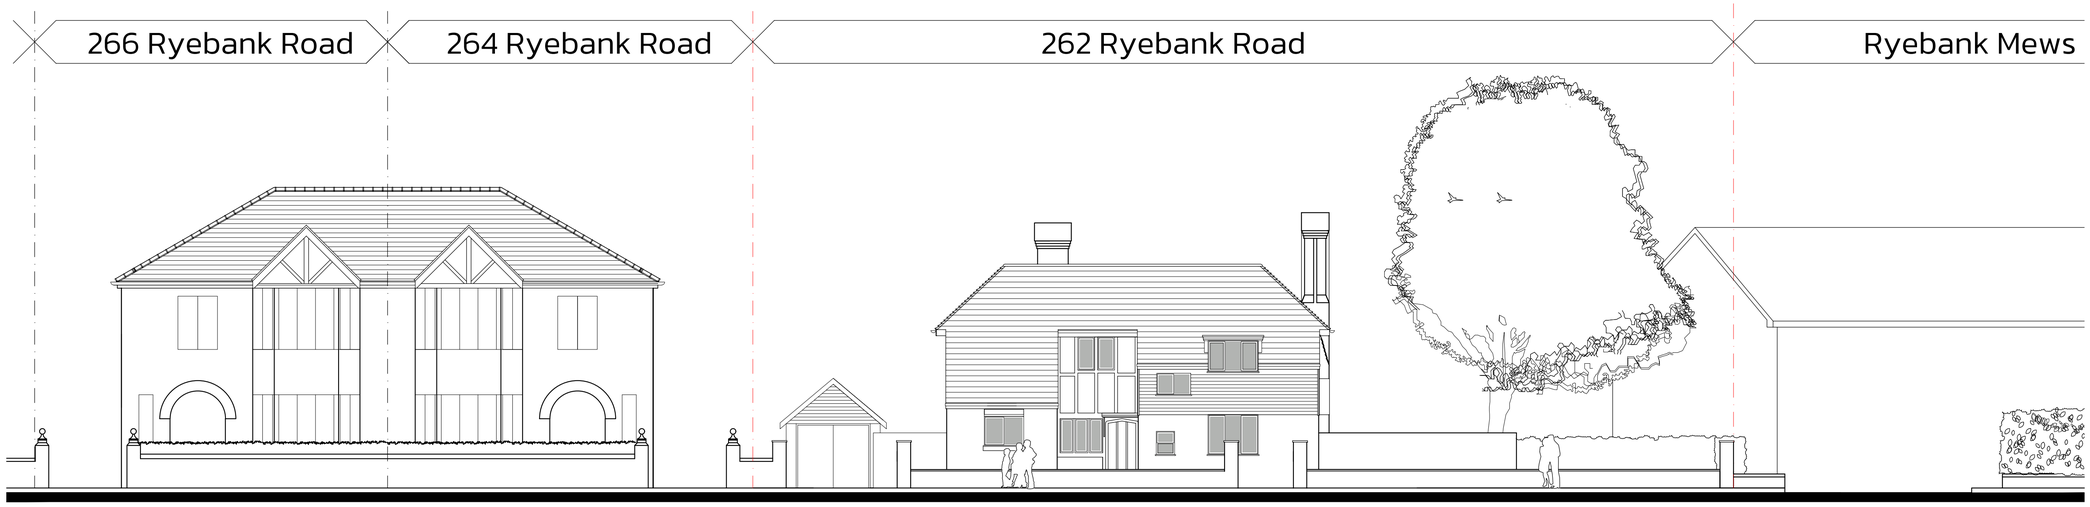

Existing Street Scene to Ryebank Road

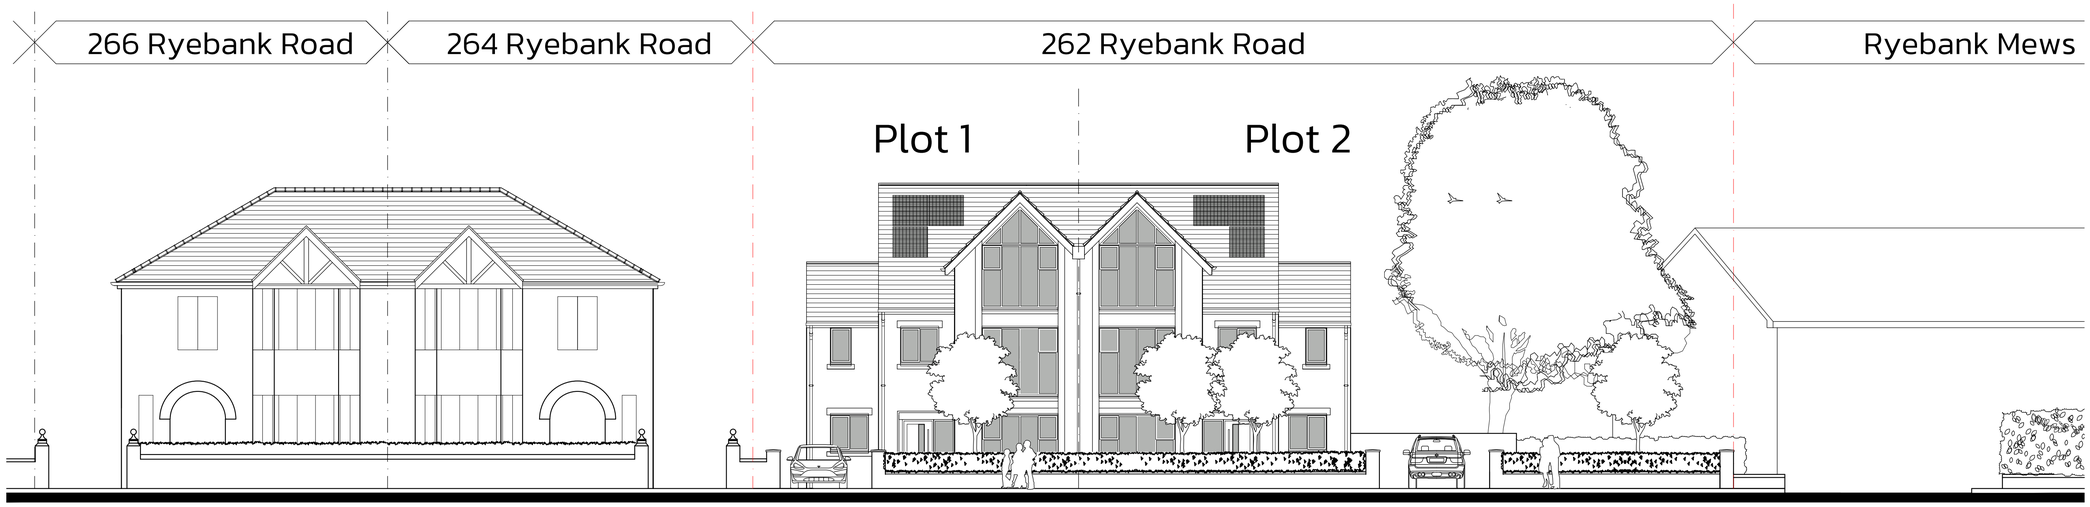

Indicative Street Scene to Ryebank Road

Scale Bar 1:100



Date.	Revision.	By.	No.

THIS DRAWING AND THE BUILDING WORKS DEPICTED THEREIN ARE THE COPYRIGHT OF B2 ARCHITECTURE LIMITED AND MAY NOT BE USED, COPIED OR AMENDED EXCEPT BY WRITTEN PERMISSION.
©

B2 Architecture Limited
2b Bench Road,
Hale,
Altrincham,
Cheshire,
WA15 9HX

Tel No. 0161 928 0051

Email. enquiries@b2architecture.co.uk

B2ARCHITECTURE

Proposed development at.	No. 262 Ryebank Rd Chorlton, Manchester
Client.	St Werburgh Developments
Drawing title.	Existing & Proposed Street Scene

Status. Planning	Date. APRIL 2024
Scale. 1:100 @ A1	Drawn. PGJA
Checked. B2 Architecture	
Job No. 23-78	Drawing No. 06
Revision. .	