

1. Proposed white canopy refer to material schedule
2. Proposed black shipping container
3. Proposed padel court - refer to material schedule
4. Proposed boundary treatment - refer to material schedule
5. Existing finish to remain
6. Existing glass blocks to remain
7. Flat profiled sandwich panel - refer to material schedule
8. Lift Extension - Materials to match existing staircore cladding

	Proposed Padel Courts Concrete ring beam foundation Galvanised steel frame in black Tempered glass walls Steel mesh walls / upper wall in black Artificial turf playing surface Nylon Netting		Pergola Off-white tensile fabric roof Powder coated black aluminium frame in soft black Aluminium fixings
	Tensile Fabric Canopy Off-white tensile fabric roof and upper sides Steel frame painted in soft black Flat profiled sandwich panel in soft black Stainless steel cables/rigging Aluminium fixings		Boundary Treatment Paladin metal mesh fencing in RAL 9005 Jet Black
			Staircore Painted blockwork in RAL 9005


Materials Schedule

1 : 50

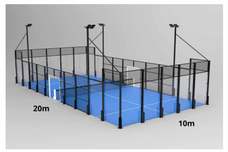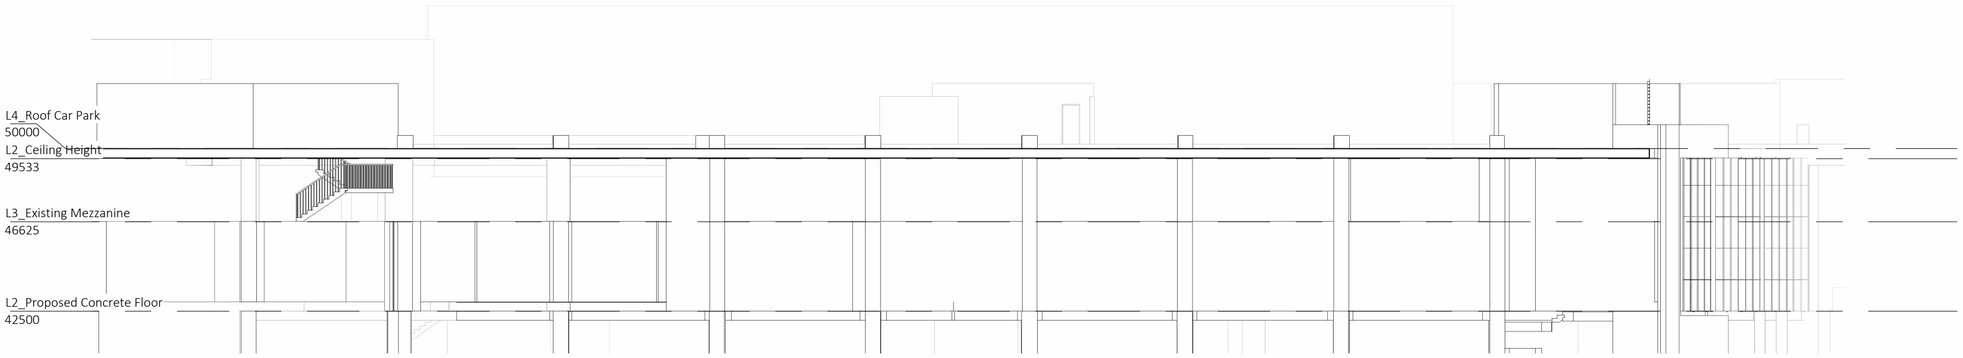

Elevation 2 - Existing

1 : 200

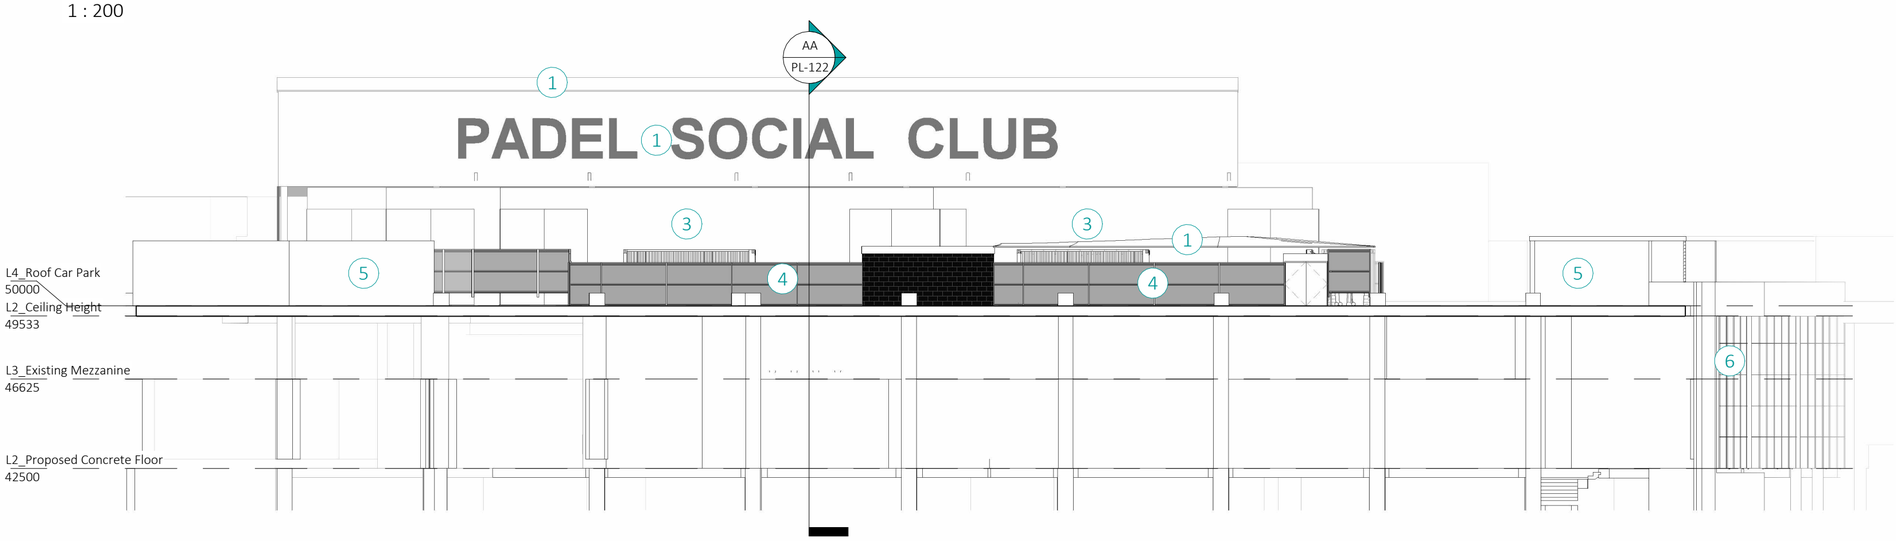

Elevation 2 - Proposed

1 : 200

zebra ARCHITECTS

PADEL SOCIAL CLUB

zeb2110

PSC Manchester

Victoria Exchange, Manchester

PL-121

Elevations

Elevation 2

Date 13/03/25

Status Planning

rev **M**

Rev No.	Rev Description	Rev Date
-	Draft Planning GA Drawings	14/03/25
A	Updated to client comments	31/03/25
B	Ramps amended to client comments.	10/04/25
C	Draft Planning Pack	24/04/25
D	Updated to client and LL comments	17/07/25
E	Final Planning Issue	24/07/25
F	Elevations added and Existing Elevations and Sections added	11/08/25
G	Revised to planning comments	29/10/25
H	Boundary net and screening added.	03/11/25
J	Updated to client, LL and planning consulant's comments	15/12/25
K	Updated to comments	22/01/26
L	Red Line and Proposal Amended to Comments	16/07/26
M	Updated to comments	28/07/26

NOTE: Levels information obtained from CW's drawings issued by Savills on 25/06/25 and historic structural information issued on 14/07/25

Scale As indicated @A2

0 2 4 6 8 m

zebra architects ltd. is part of zebra group consulting ltd.

30 st georges square | worcester | wr1 1hx
hello@zebraarchitects.co.uk | 01905 351 472

Ordnance Survey (c) Crown Copyright. All rights reserved. Licence number
100022432

Copyright is reserved by Zebra Architects and the drawing is issued on the condition that it is not copied either wholly or in part without first obtaining
written consent from them. Do not scale from this drawing, figured dimensions only to be used. All dimensions to be checked on site before commencement of any work, shop drawings or the ordering of materials. This
drawing is to be read in conjunction with appropriate consultant engineers drawings, schedules, specification and manufacturer's information.