

1. Proposed white canopy refer to material schedule
2. Proposed black shipping container
3. Proposed padel court - refer to material schedule
4. Proposed boundary treatment - refer to material schedule
5. Existing finish to remain
6. Existing glass blocks to remain
7. Flat profiled sandwich panel - refer to material schedule
8. Lift Extension - Materials to match existing staircore cladding

| | | | |
|---|---|---|---|
|  | Proposed Padel Courts<br><br>Concrete ring beam foundation<br>Galvanised steel frame in black<br>Tempered glass walls<br>Steel mesh walls / upper wall in black<br>Artificial turf playing surface<br>Nylon Netting |  | Pergola<br><br>Off-white tensile fabric roof<br>Powder coated black aluminium frame in soft black<br>Aluminium fixings |
|  | Tensile Fabric Canopy<br><br>Off-white tensile fabric roof and upper sides<br>Steel frame painted in soft black<br>Flat profiled sandwich panel in soft black<br>Stainless steel cables/rigging<br>Aluminium fixings |  | Boundary Treatment<br><br>Paladin metal mesh fencing in RAL 9005<br>Jet Black |
| | |  | Staircore<br><br>Painted blockwork in RAL 9005 |


# Materials Schedule

1 : 50

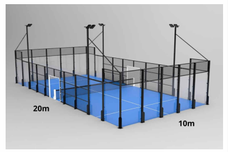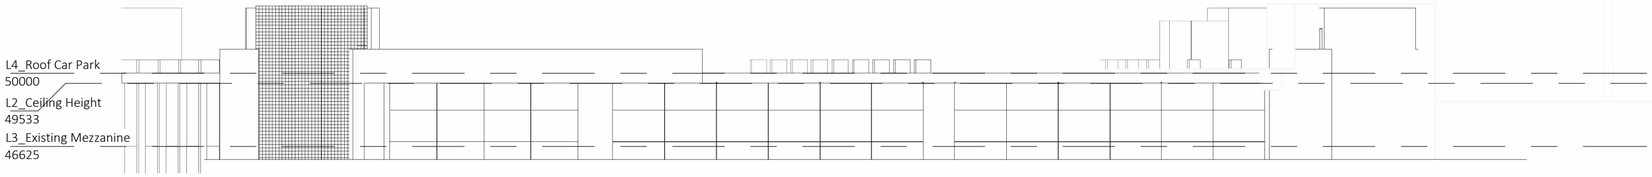


# Elevation 1 - Existing

1 : 200

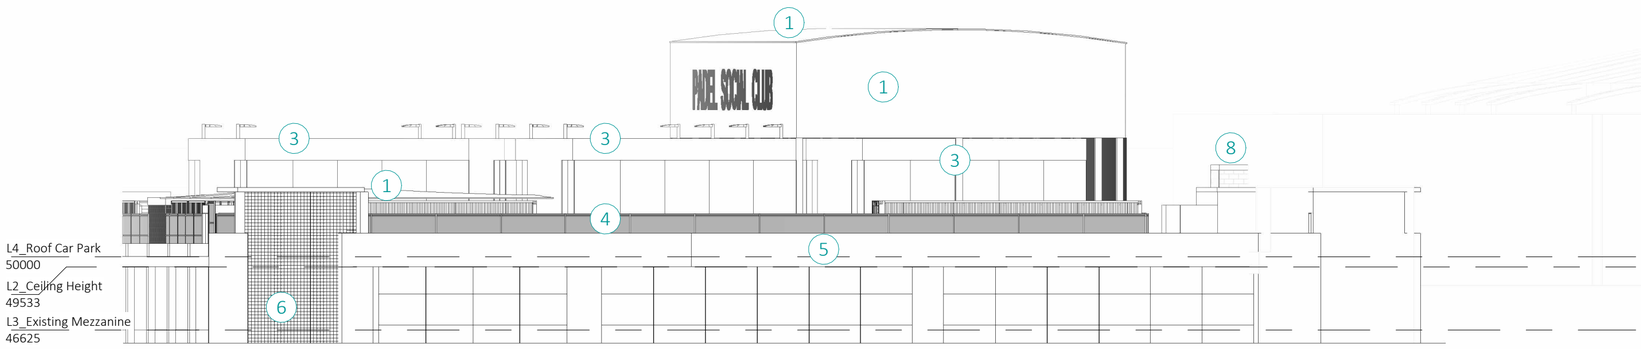


# Elevation 1 - Proposed

1 : 200

zebra ARCHITECTS

PADEL SOCIAL CLUB

zeb2110

**PSC Manchester**

Victoria Exchange, Manchester

PL-120

**Elevations**

Elevation 1

Date 13/03/25

Status Planning

rev **M**

| Rev No. | Rev Description | Rev Date |
|---|---|---|
| - | Draft Planning GA Drawings | 14/03/25 |
| A | Updated to client comments | 31/03/25 |
| B | Ramps amended to client comments. | 10/04/25 |
| C | Draft Planning Pack | 24/04/25 |
| D | Updated to client and LL comments | 17/07/25 |
| E | Final Planning Issue | 24/07/25 |
| F | Elevations added and Existing Elevations and Sections added | 11/08/25 |
| G | Revised to planning comments | 29/10/25 |
| H | Boundary net and screening added. | 03/11/25 |
| J | Updated to client, LL and planning consulant's comments | 15/12/25 |
| K | Updated to comments | 22/01/26 |
| L | Red Line and Proposal Amended to Comments | 16/07/26 |
| M | Updated to comments | 28/07/26 |

NOTE: Levels information obtained from CW's drawings issued by Savills on 25/06/25 and historic structural information issued on 14/07/25

Scale As indicated @A2

0 2 4 6 8 m

zebra architects ltd. is part of zebra group consulting ltd.

30 st georges square | worcester | wr1 1hx

hello@zebraarchitects.co.uk | 01905 351 472

Ordnance Survey (c) Crown Copyright. All rights reserved. Licence number 100022432

Copyright is reserved by Zebra Architects and the drawing is issued on the condition that it is not copied either wholly or in part without first obtaining written consent from them. Do not scale from this drawing, figured dimensions only to be used. All dimensions to be checked on site before commencement of any work, shop drawings or the ordering of materials. This drawing is to be read in conjunction with appropriate consultant engineers drawings, schedules, specification and manufacturer's information.