
All dimensions shown are in mm. DO NOT SCALE FROM THIS DRAWING

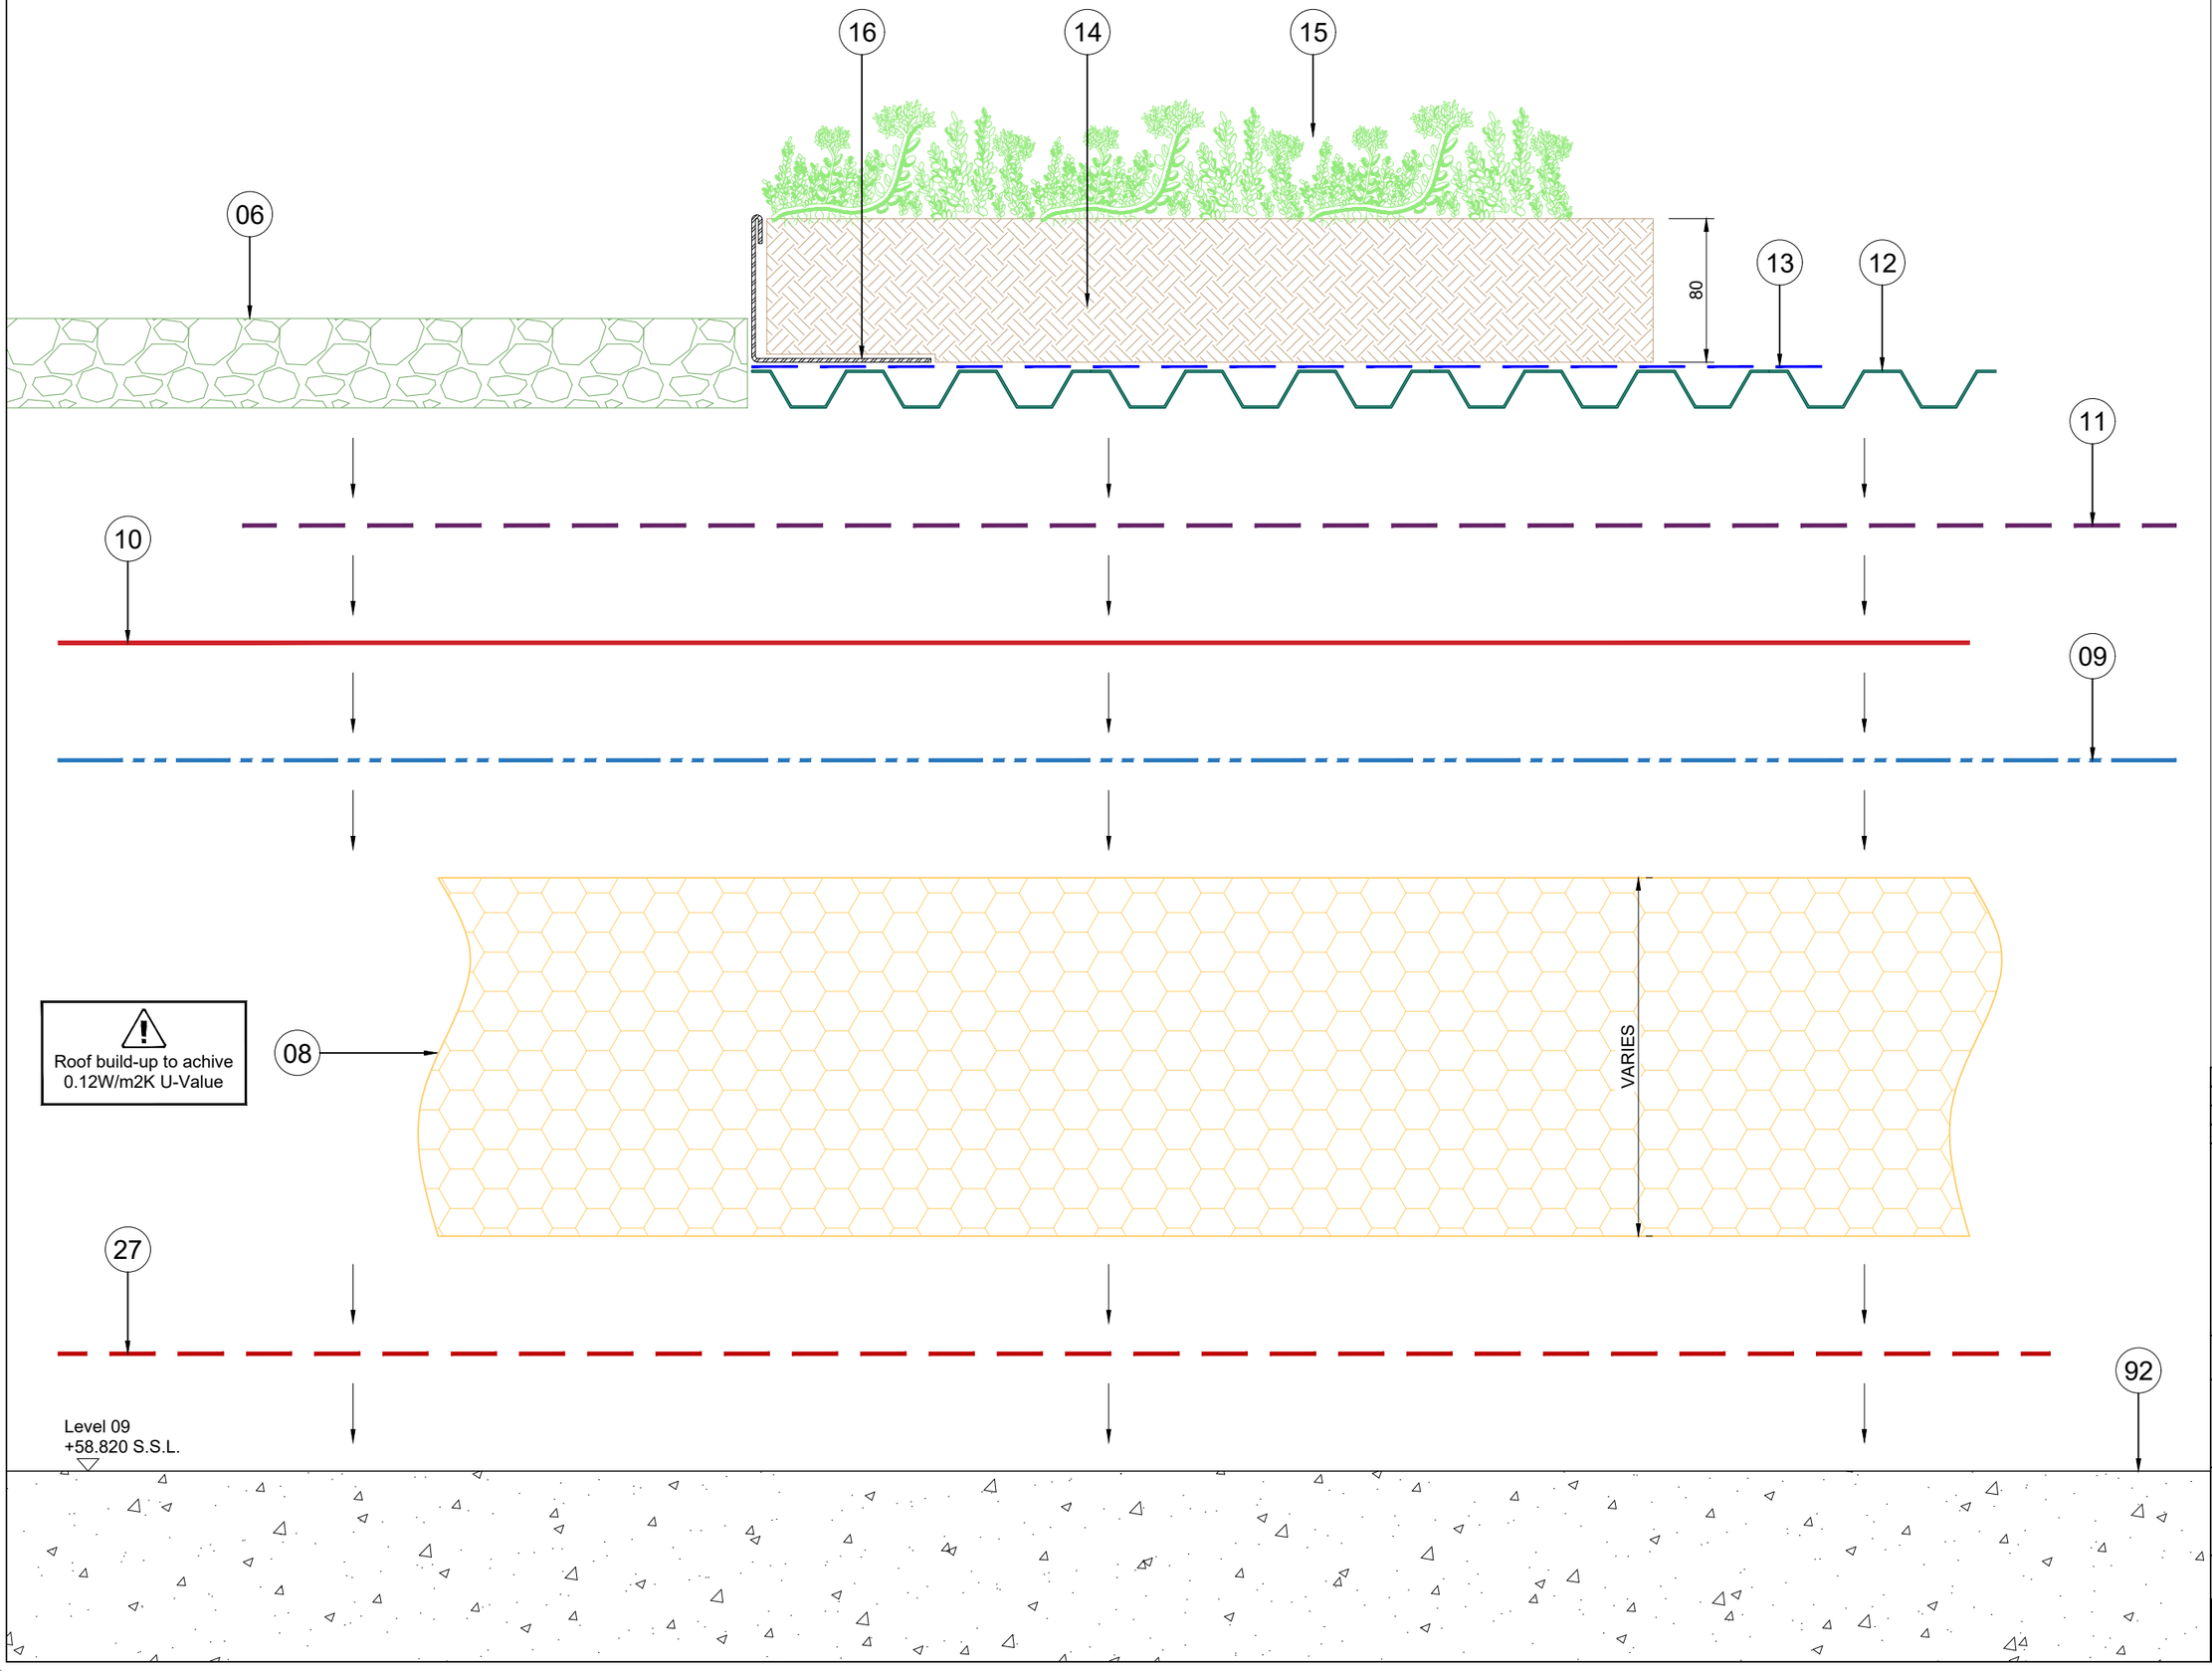

This drawing must not be scaled.
If in doubt, ask

MATERIAL KEY:

(06) 20/40 Round washed Ballast not exceeding 50mm deep

(08) Bauder PIR FR G16 Tapered insulation boards fully adhered with Bauder PU insulation adhesive

(09) BauderTEC KSA Duo 3mm thick underlayer. Side & end laps, min 100mm

(10) BauderPLANT E Bitumen Torch applied capping sheet, 5.2mm thick coloured Green Mineral, with 100mm min side & end laps

(11) BauderGREEN FSM 600 Protection matt, 4mm thick, col. Grey. 100mm Minimum laps

(12) BauderGREEN DSE 20/1 Drainage Board.

(13) BauderGREEN FV125 filter fleece with 150mm laps

(14) BauderGREEN SUB-EM UK Extensive substrate, 80mm deep

(15) BauderGREEN SB Sedum Blanket

(16) BauderGREEN KFL- AL 100/80mm Edge Trim

(27) BauderTEC KSD FBS 2.5mm thick self-adhesive air & vapour control layer. Side & end laps, min 100mm

(92) Desimone

C03	U-Value added	BQ	06/11/25
C02	Issued for Gateway 2	BQ	19/09/25
C01	Issued for Construction	BQ	27/08/25
P01	Issued for Approval	WB	10/07/25

This drawing is sent to you in confidence. It must not be copied, used or disclosed, in whole or in part, to third parties without our written permission. It remains the property of NRA Roofing & Flooring Services Ltd and must be returned upon request.

MAIN CONTRACTOR: Jadebricks

PROJECT: Charles Street Manchester

TITLE: Roof Specification Level 09

DRAWN BY:	DATE:	SCALE:
WB	June 2025	1:3.5 @A3

DRAWING No: 10489-NRA-Z1-X-G240-DR-RF-0250

REV: C03