
Rev	Revision Notes
T1	i215 - Bridge Proposal Updated
C1	i229 - Link Bridge Setting Out Updated
C2	i230 - Link Bridge Setting Out Corrected

OPEB-10A-V9-XX-DR-A-SK16-C2

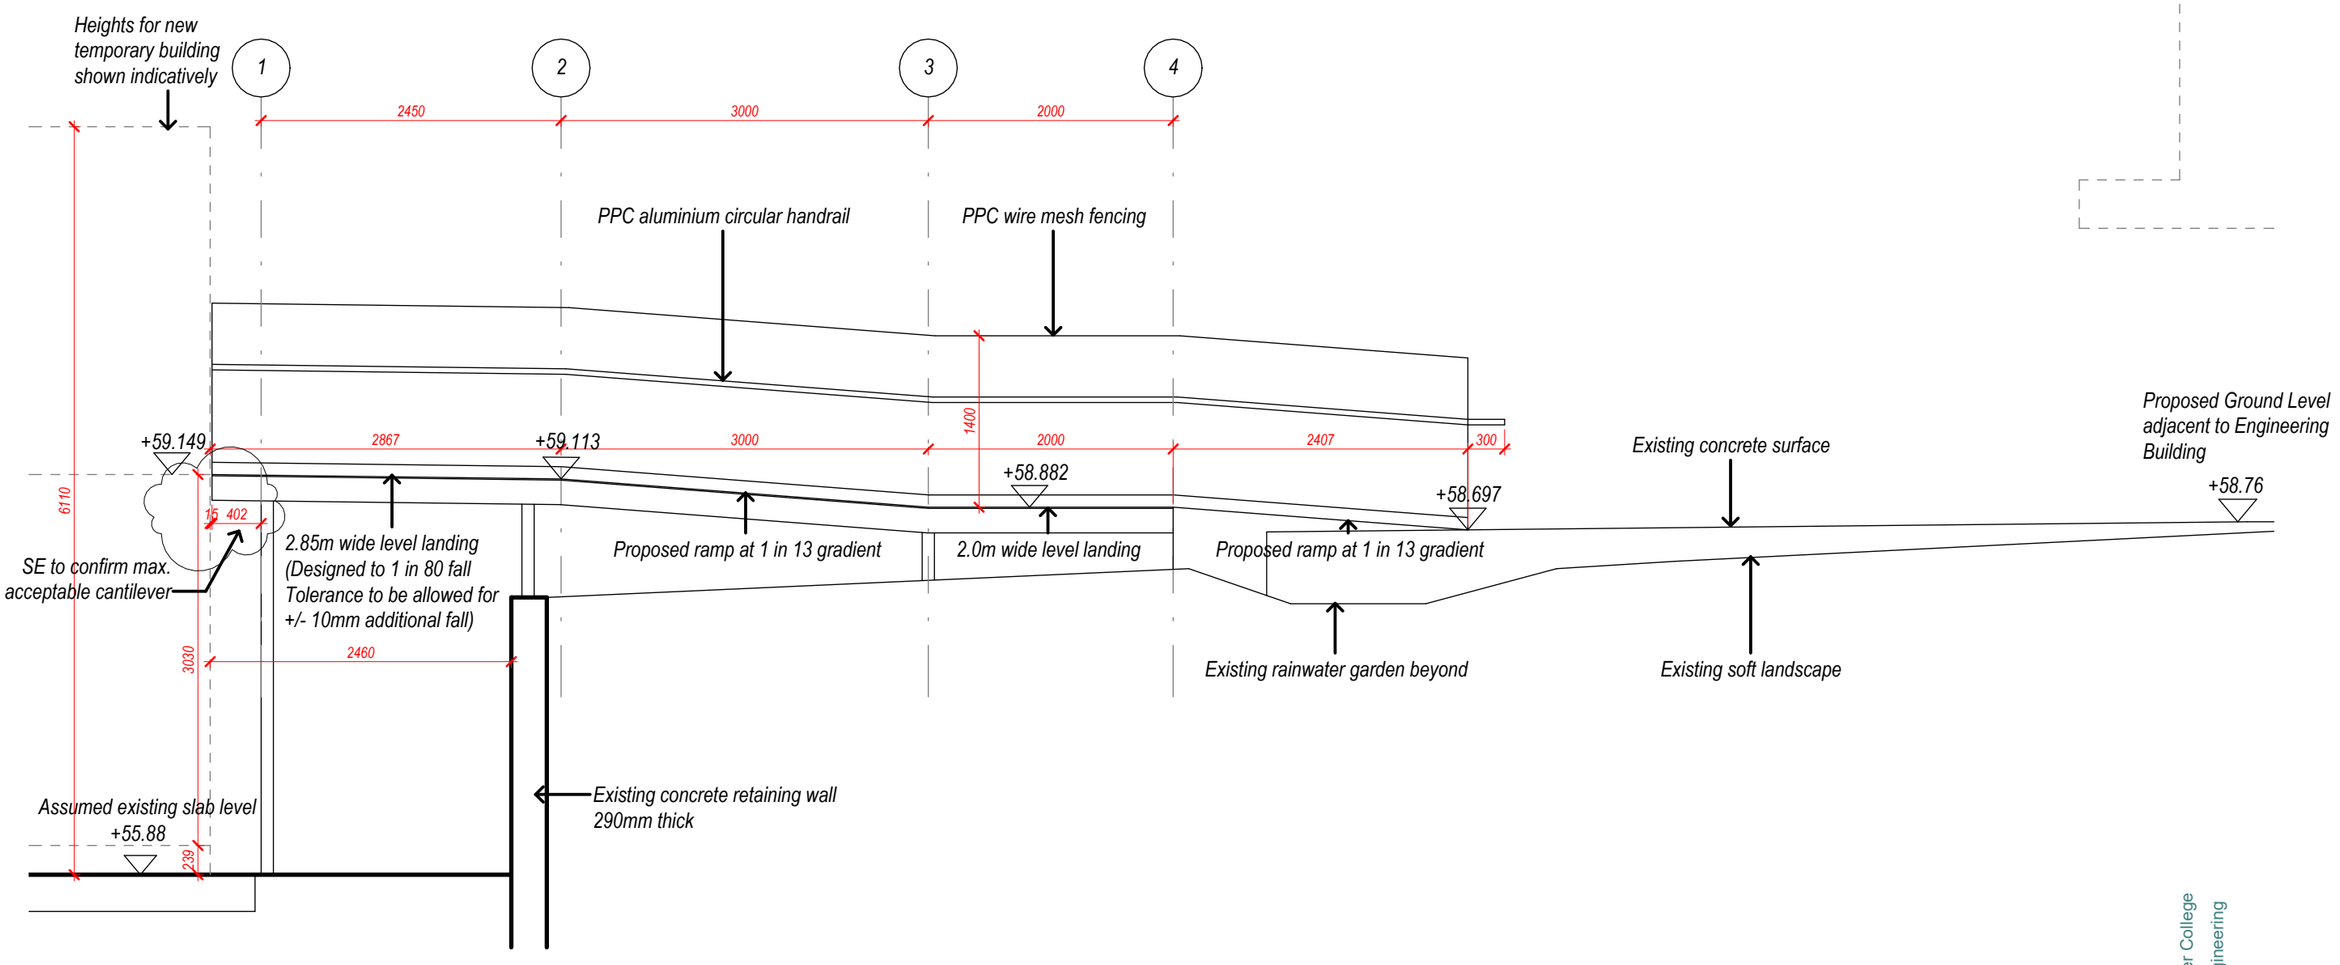

1 Updated Bridge Link Section

1 : 50 Ref Sheet: 9008

Client:	The Manchester College
Project:	Openshaw Engineering
Job No.:	1461
Date :	06/16/26
BIM Model :	OPEB-10A-M3
QA:	AP ADS
Scale :	1 : 50@A3
Drawing:	**Updated Bridge Link Section**
Rev notes:	i230 - Link Bridge Setting Out Corrected

OPEB- 10A- V9- XX- DR- A- **SK16**-C2

10architect. unit 16, 12 hilton street, manchester, m1 1jf

This drawing is copyright. Do not scale dimensions from this drawing "if in doubt ask". This drawing is to be read in conjunction with all other relevant drawings and specifications. All discrepancies on this drawing are to be reported to the architect. Do not modify any element of this drawing. Use drawing only for purpose(s) issued.