
All dimensions shown are in mm. DO NOT SCALE FROM THIS DRAWING

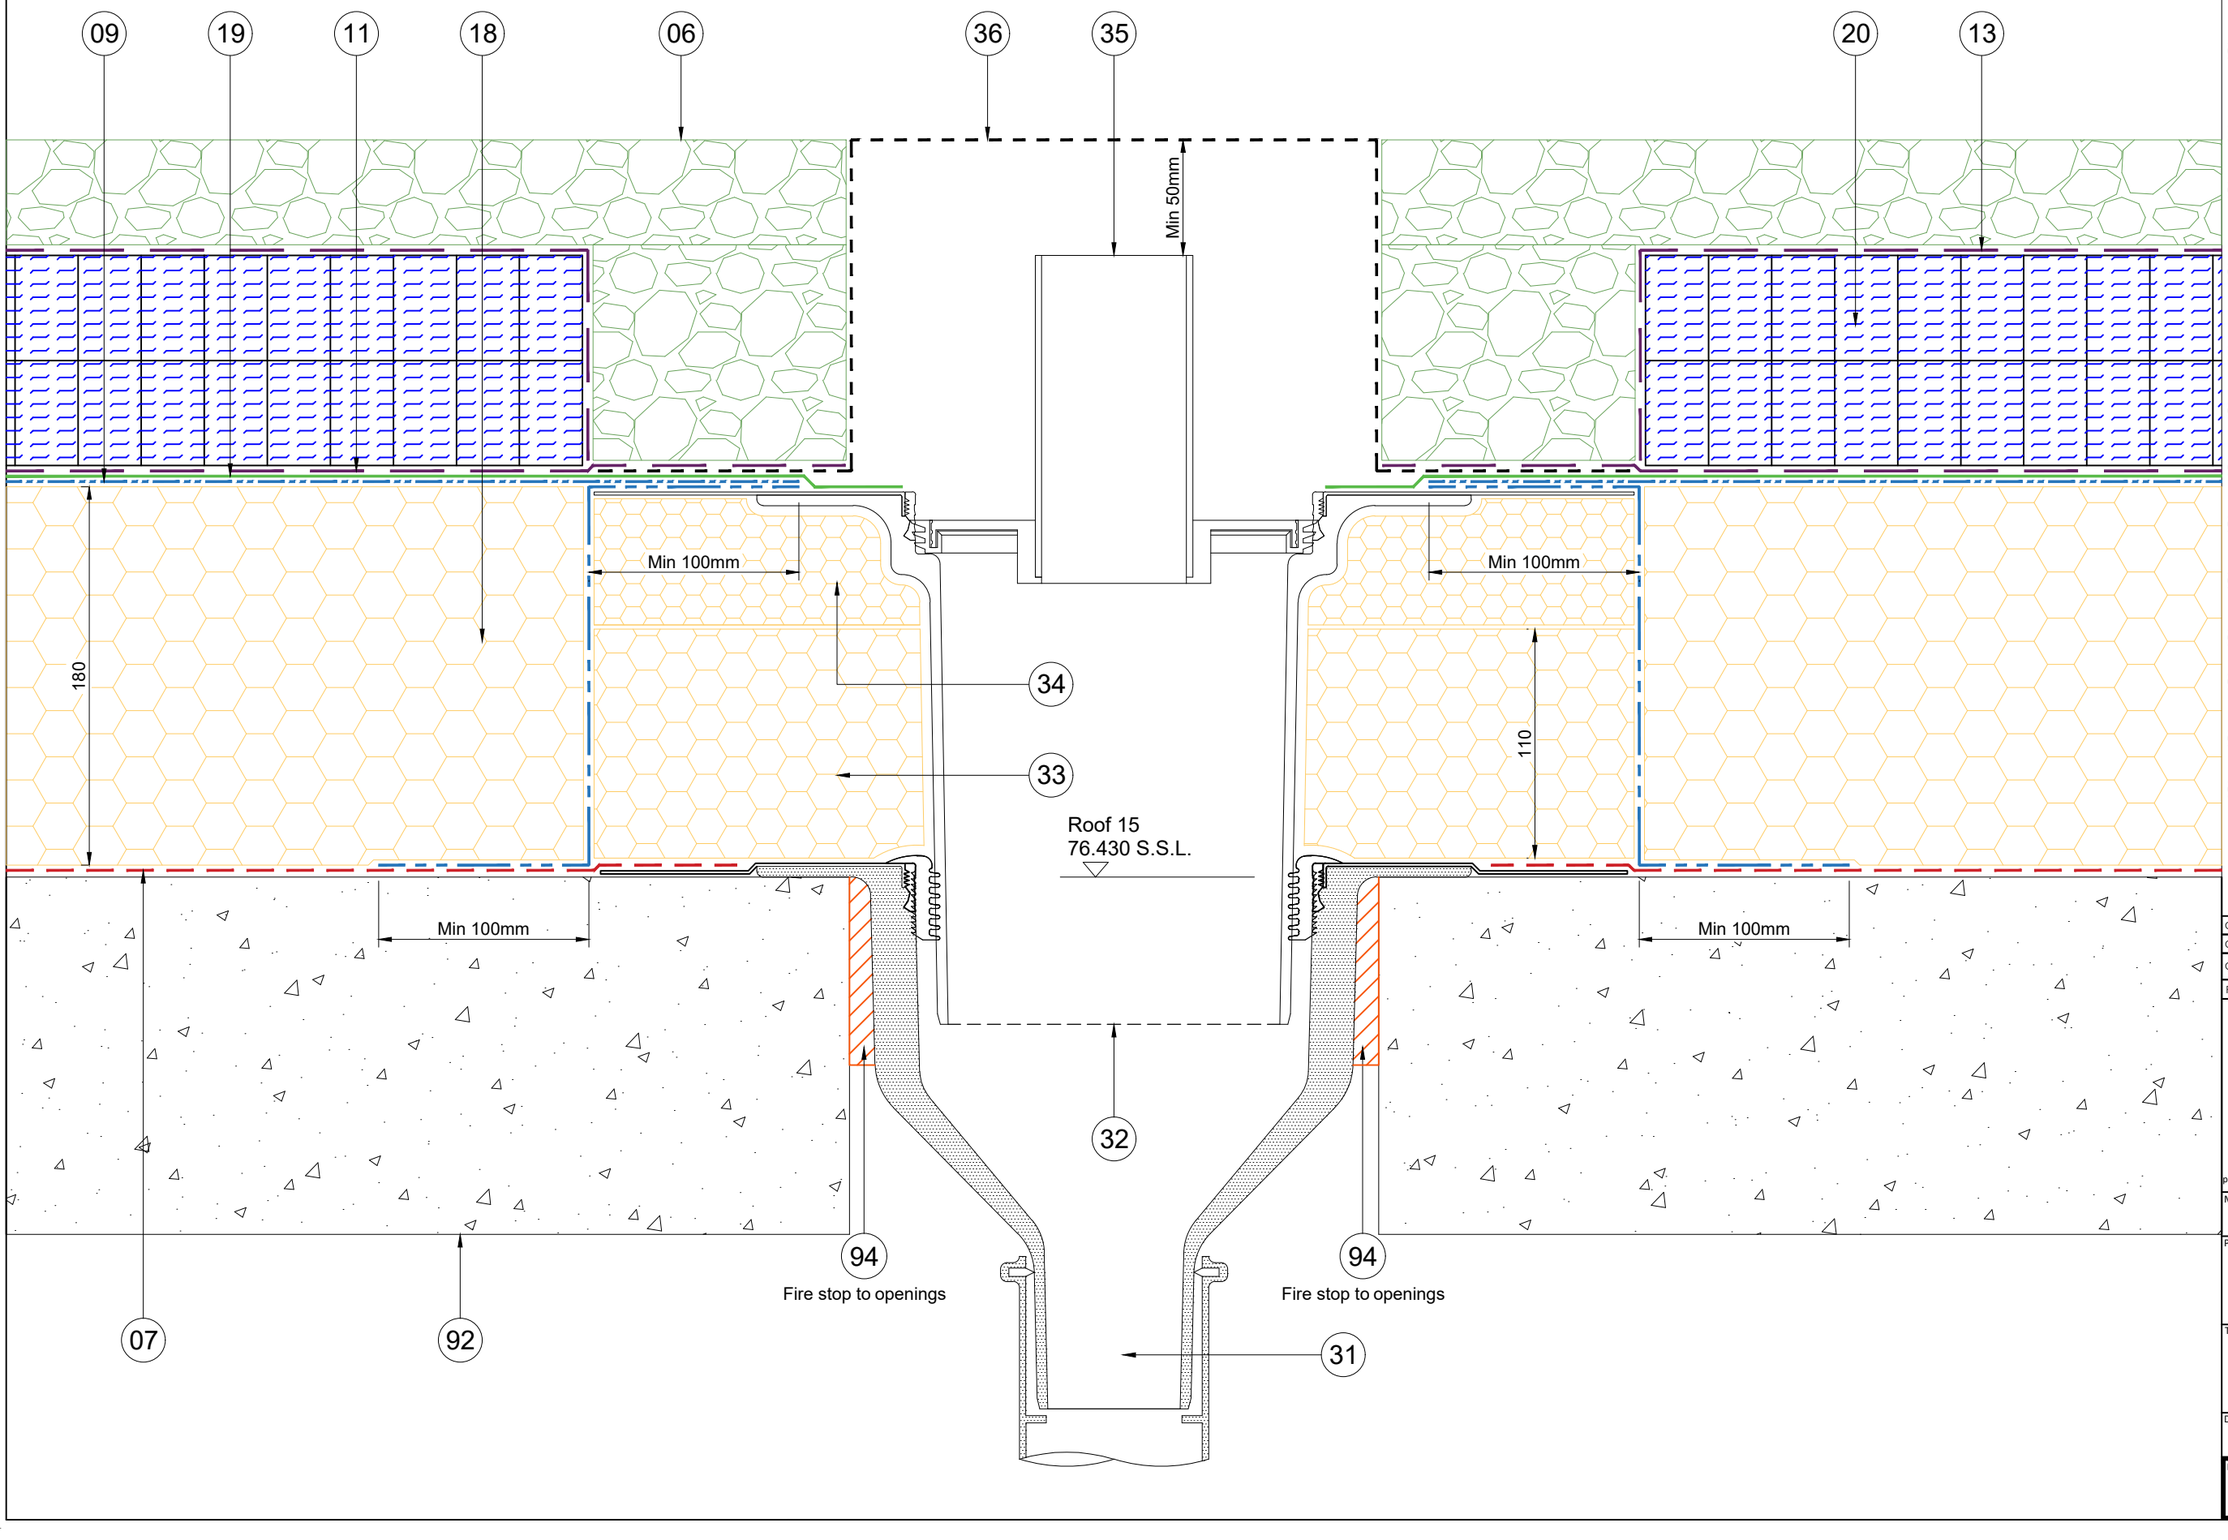

This drawing must not be scaled.
If in doubt, ask

MATERIAL KEY:

(06) 20/40 Round washed Ballast not exceeding 50mm deep

(07) Bauder Super AL-E Air and Vapour control layer. 100mm laps

(09) BauderTEC KSA Duo 3mm thick underlayer. Side & end laps, min 100mm

(11) BauderGREEN FSM 600 Protection matt, 4mm thick, col. Grey. 100mm Minimum laps

(13) BauderGREEN FV125 filter fleece with 150mm laps

(18) 180mm thick Bauder FA-TE PIR insulation boards fully adhered with Bauder PU insulation adhesive.

(19) Bauder K5K Torch-applied Capping sheet, 5.2mm thick coloured Charcol side & end laps, min 100mm

(20) BauderGREEN RWR 100mm deep Attenuation crates

(31) Bauder DN-70 Blue roof vertical Outlet 100mm Diameter

(32) Bauder Bitumen Extension unit 60-220mm Spigot

(33) Bauder 160mm thick Packing insulation

(34) Bauder 60mm thick insulation Extension unit housing

(35) Bauder Blue roof Flow restrictor

(36) BauderGREEN KS ALU 250 Inspection Chamber

(92) Desimone

(94) Jadebricks

C03	S.S.L added	BQ	12/11/25
C02	Issued for Gateway 2	BQ	19/09/25
C01	Fire stops added Issued for Construction	BQ	26/08/25
P01	Issued for Approval	WB	10/07/25

This drawing is sent to you in confidence. It must not be copied, used or disclosed, in whole or in part, to third parties without our written permission. It remains the property of NRA Roofing & Flooring Services Ltd and must be returned upon request.

MAIN CONTRACTOR: Jadebricks

PROJECT: Charles Street Manchester

TITLE: Typical Outlet Detail Level 15

DRAWN BY:	DATE:	SCALE:
WB	June 2025	1:3 @A3

DRAWING No: 10489-NRA-Z1-X-G240-DR-RF-0351

REV: C03