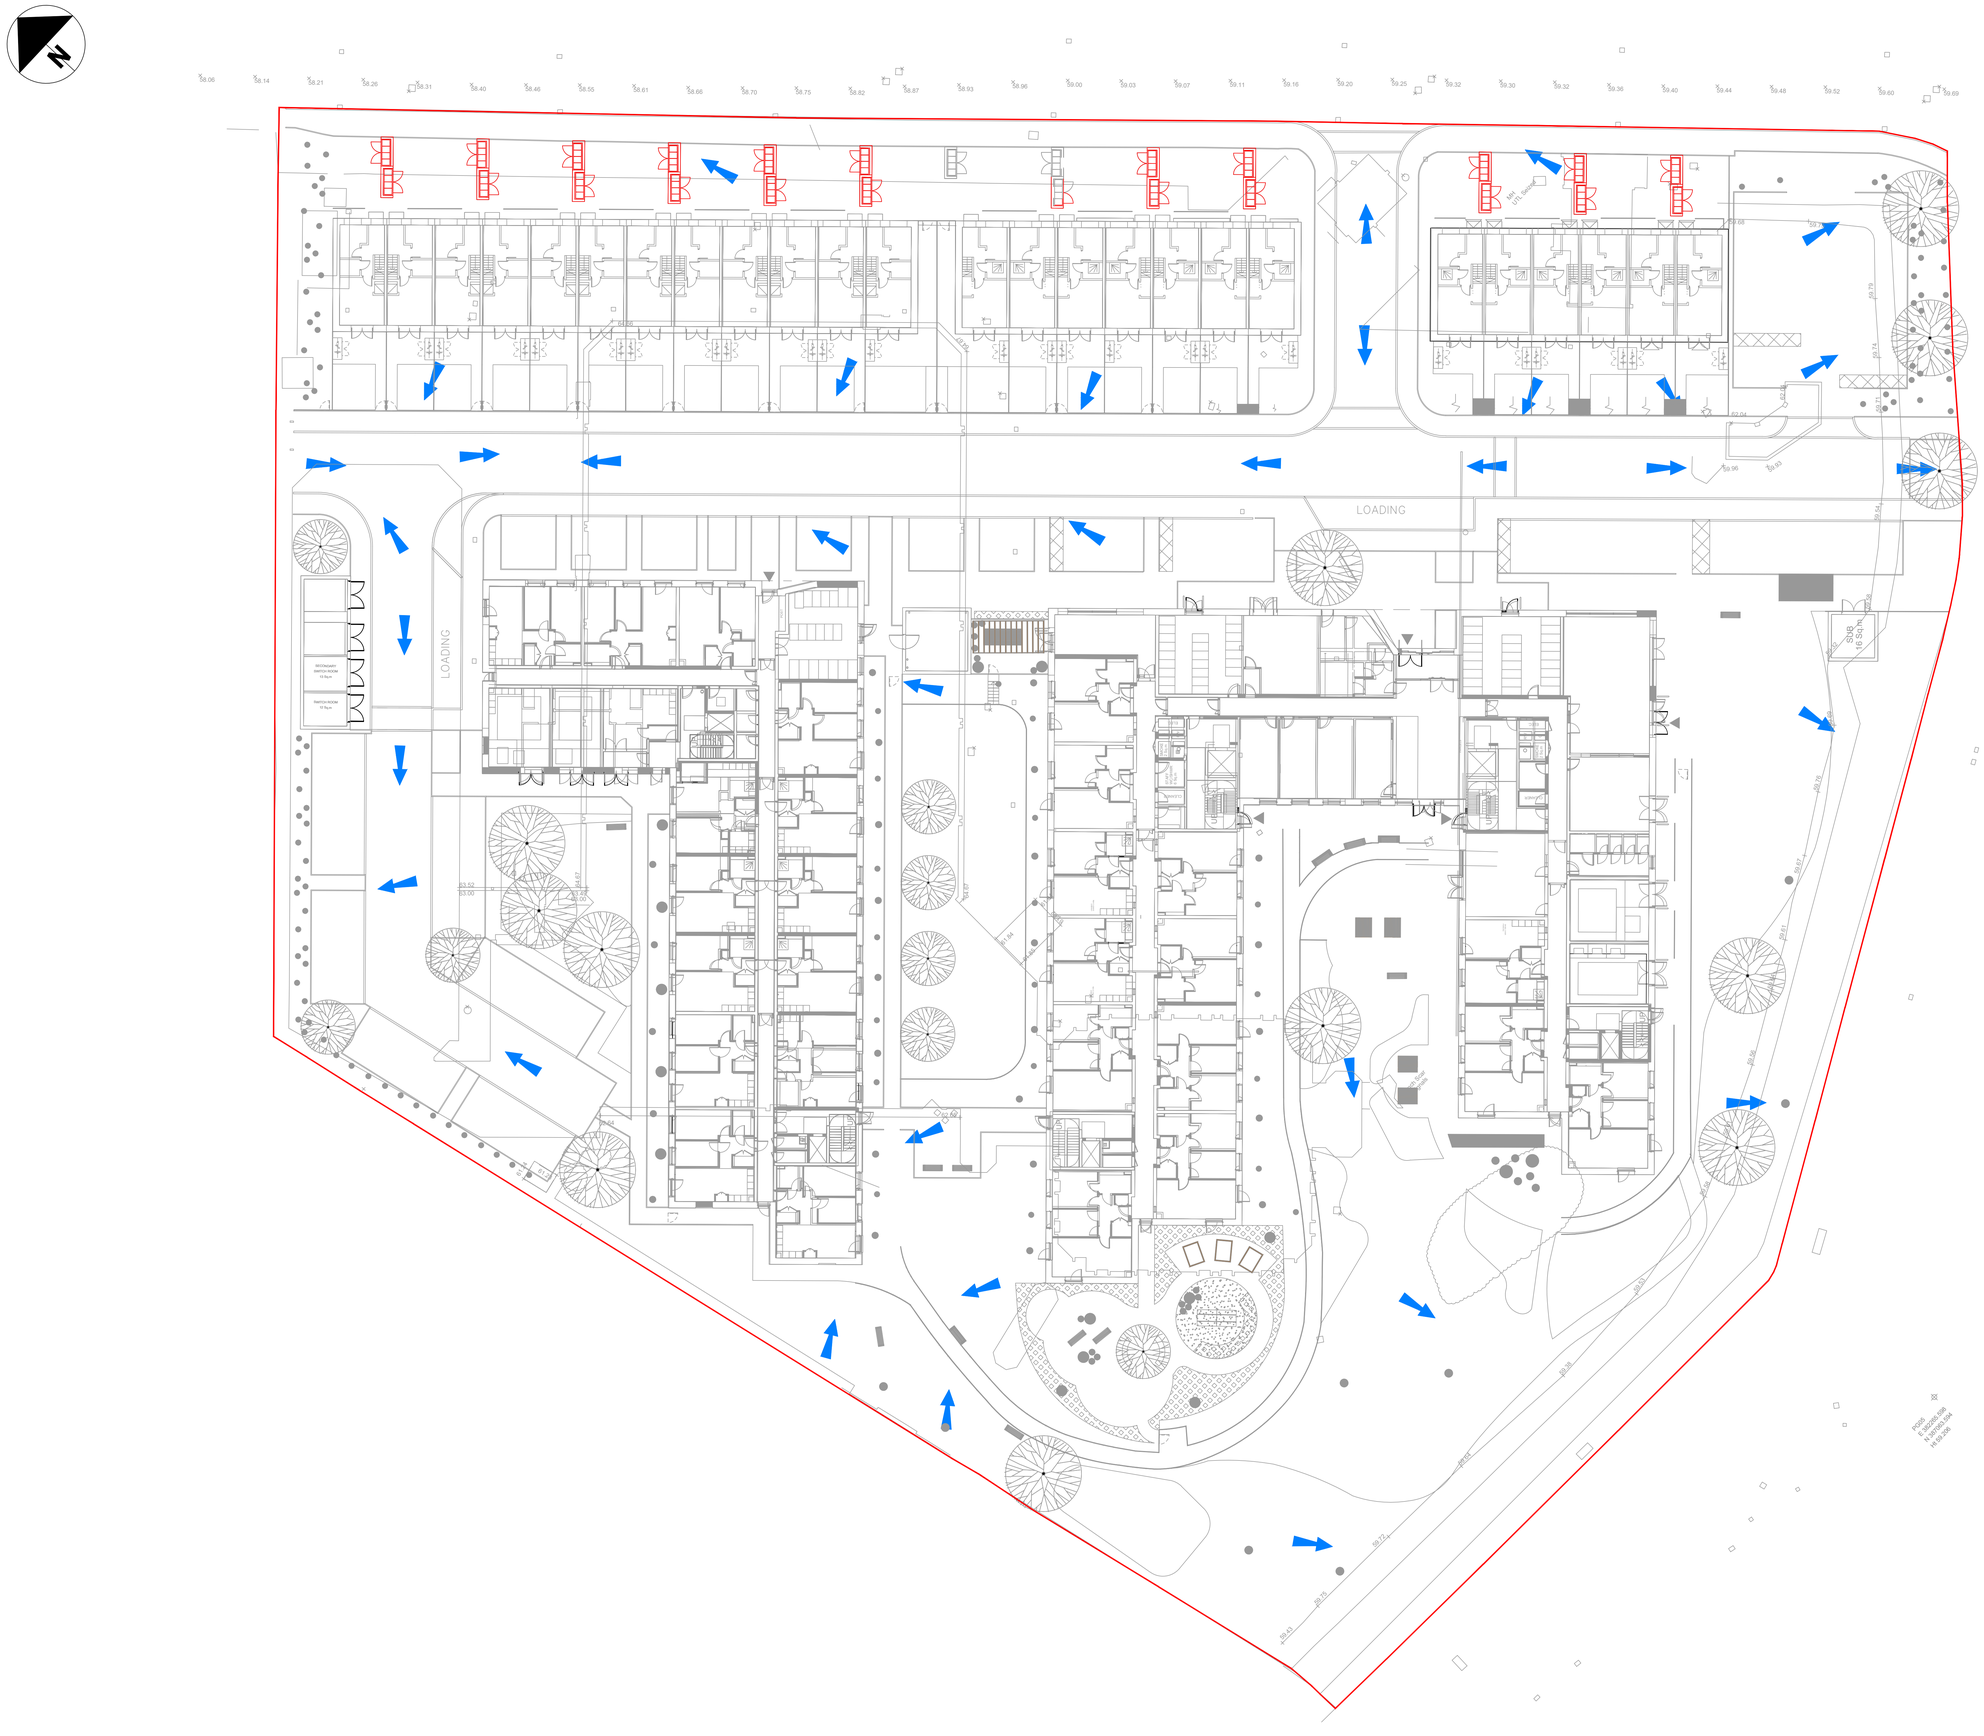



STANDARD NOTES

1. THIS DRAWING IS TO BE READ IN CONJUNCTION WITH ALL RELEVANT ARCHITECT'S AND ENGINEER'S DRAWINGS AND THE SPECIFICATIONS.
2. THIS DRAWING SHOULD NOT BE SCALED.
3. ALL DIMENSIONS ARE TO BE VERIFIED BY THE CONTRACTOR ON SITE.
4. ALL DISCREPANCIES SHOULD BE REPORTED TO C.A./E.A. PRIOR TO THE COMMENCEMENT OF WORKS.

© CIVIC ENGINEERS LIMITED

NOTES

1. OS BASE PROVIDED BY FCB, RECEIVED 12.02.25.
2. PROPOSED LAYOUT IS TAKEN FROM PLANIT DRAWING NUMBER 18704-PLA-XX-XX-D-L-1001 DATED 27.07.26
3. TOPOGRAPHICAL SURVEY IS TAKEN FROM N D OLIVER & CO DRAWING NUMBER 1316/2001/C/1 REV C DATED 09.06.25

KEY

SITE BOUNDARY (TAKEN FROM PLANIT DRAWING NUMBER 18704-PLA-XX-XX-D-L-1001 DATED 27.07.26

FLOOD ROUTE EXCEEDANCE ARROW

| DATE | REV | DESCRIPTION | DRAWN | CHKD |
|---|---|---|---|---|
| 31.07.26 | P03 | GENERAL UPDATES | OS | JDL |
| 18.06.26 | P02 | DRAFT STAGE 4A ISSUE | ZA | CK |
| 18.11.25 | P01 | FOR INFORMATION | TS | JDL |

CIVIC ENGINEERS

civicengineers.com

PROJECT

MUSE WYTHENSHAWE
PLOT 3.3

TITLE

EXCEEDANCE FLOW DIAGRAM

| DRAWING STATUS | | | | STATUS CODE |
|---|---|---|---|---|
| STAGE 4A | | | | S3 |
| CE PROJECT No. | SCALE @ A0 | DATE CREATED | DRAWN | CHECKED |
| 3323-02 | 1:200 | NOV'25 | TS | JDL |
| DRAWING No. | | | | REV |
| 18704-CIV-XX-XX-D-C-30003 | | | | P03 |

FILE LOCATION PATH - P:\PROJECTS HOT\3323-02 MUSE - WYTHENSHAWE - PLOTS C2 AND 3.3\04 BIM\CIVIL\DRAWINGS\BROTHERTON\18704-CIV-XX-XX-D-C-30003_EXCEEDANCE FLOW.DWG