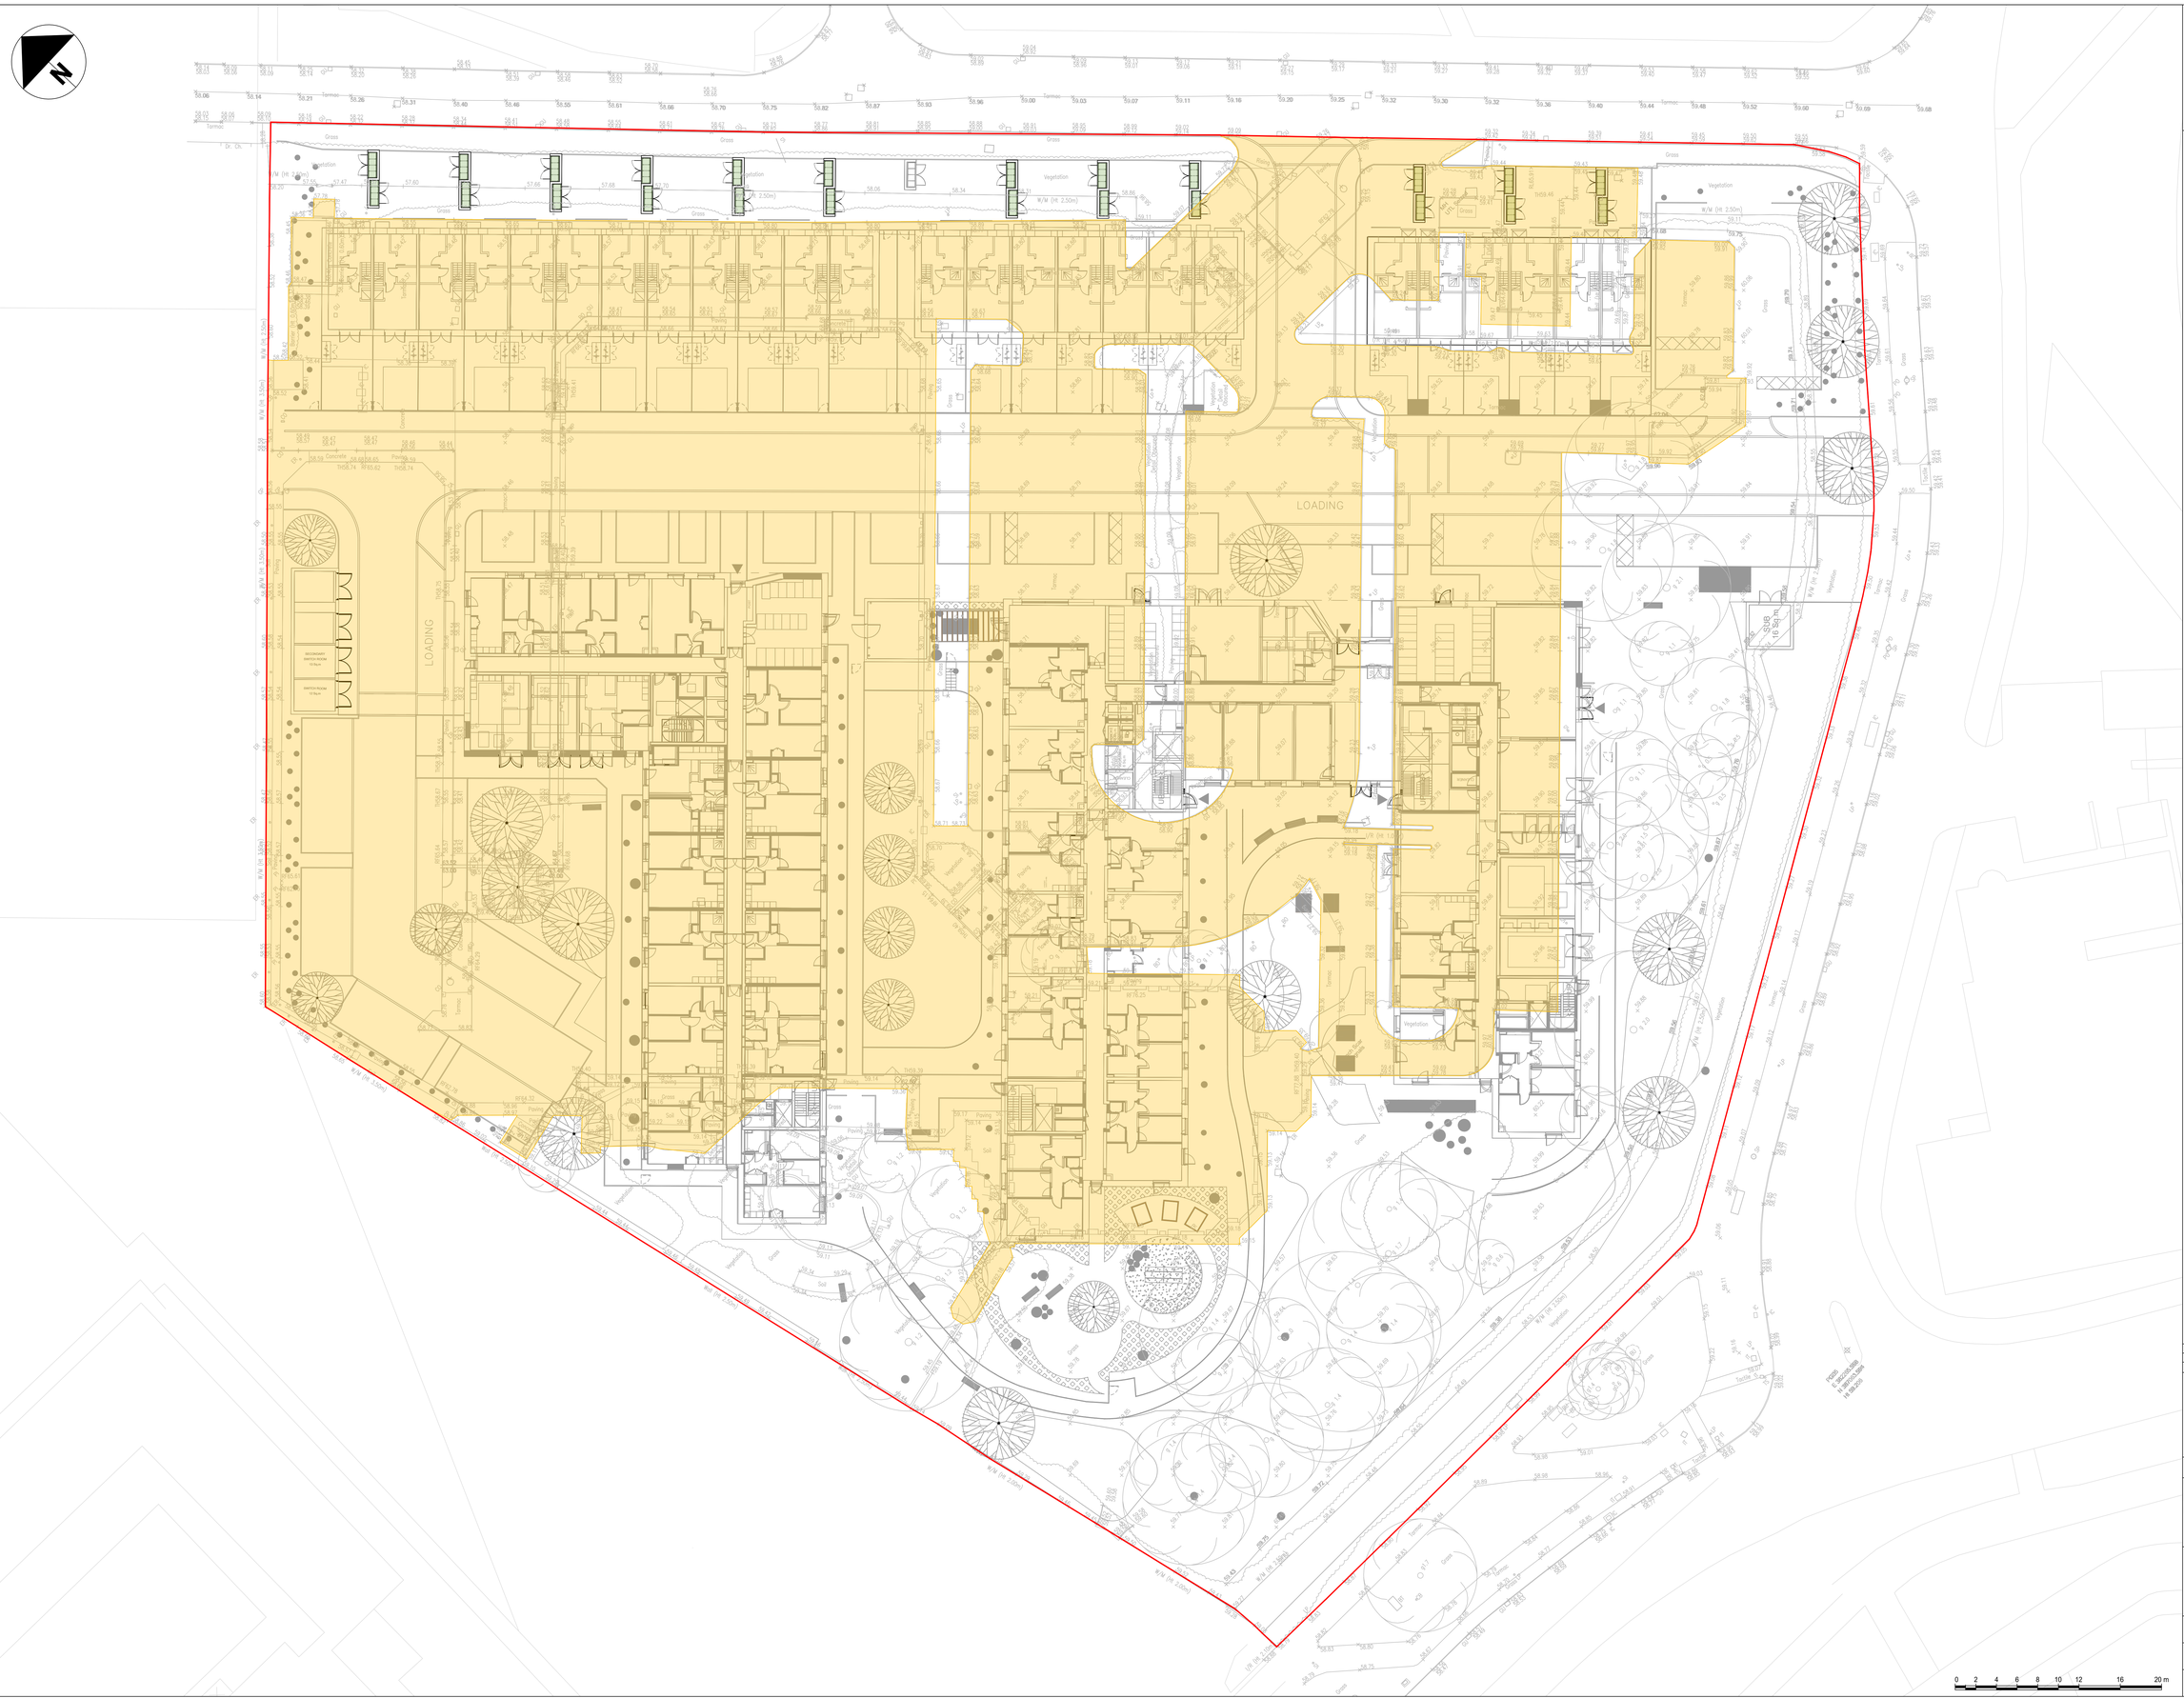


STANDARD NOTES

1. THIS DRAWING IS TO BE READ IN CONJUNCTION WITH ALL RELEVANT ARCHITECT'S AND ENGINEER'S DRAWINGS AND THE SPECIFICATIONS.
2. THIS DRAWING SHOULD NOT BE SCALED.
3. ALL DIMENSIONS ARE TO BE VERIFIED BY THE CONTRACTOR ON SITE.
4. ALL DISCREPANCIES SHOULD BE REPORTED TO C.A./E.A. PRIOR TO THE COMMENCEMENT OF WORKS.

© CIVIC ENGINEERS LIMITED

NOTES

1. OS BASE PROVIDED BY FCB, RECEIVED 12.02.25.
2. PROPOSED LAYOUT IS TAKEN FROM PLANIT DRAWING NUMBER 18704-PLA-XX-XX-D-L-0001 DATED 27.07.26
3. TOPOGRAPHICAL SURVEY IS TAKEN FROM N D OLIVER & CO DRAWING NUMBER 1316/2001C/1 REV C DATED 09.06.25

KEY

SITE BOUNDARY (TAKEN FROM PLANIT DRAWING NUMBER 18704-PLA-XX-XX-D-L-0001 DATED 27.07.26. TOTAL SITE AREA 1.76 ha

EXISTING IMPERMEABLE AREA 1.07ha

DATE	REV	DESCRIPTION	DRAWN	CHKD
31.07.26	P02	UPDATED TO SUIT NEW LAYOUT	OS	JDL
18.06.25	P01	FOR INFORMATION	ZA	CK

CIVIC ENGINEERS

civicengineers.com

PROJECT

MUSE WYTHENSHAWE
PLOT 3.3

TITLE

EXISTING IMPERMEABLE AREA GA

DRAWING STATUS: FOR INFORMATION

STATUS CODE:

CE PROJECT No.	SCALE @ A0	DATE CREATED	DRAWN	CHECKED
3323-02	1:200	JUN'26	ZA	JDL

DRAWING No.: 18704-CIV-XX-XX-D-C-30004

REV: P01

FILE LOCATION PATH: P:\PROJECTS HOT\3323-02 MUSE - WYTHENSHAWE - PLOTS C2 AND 3.3\004 BIM\CIVILS\DRAWINGS\BROTHERTON\18704-CIV-XX-XX-D-C-30004_PROPOSED IMPERMEABLE AREAS GA.DWG