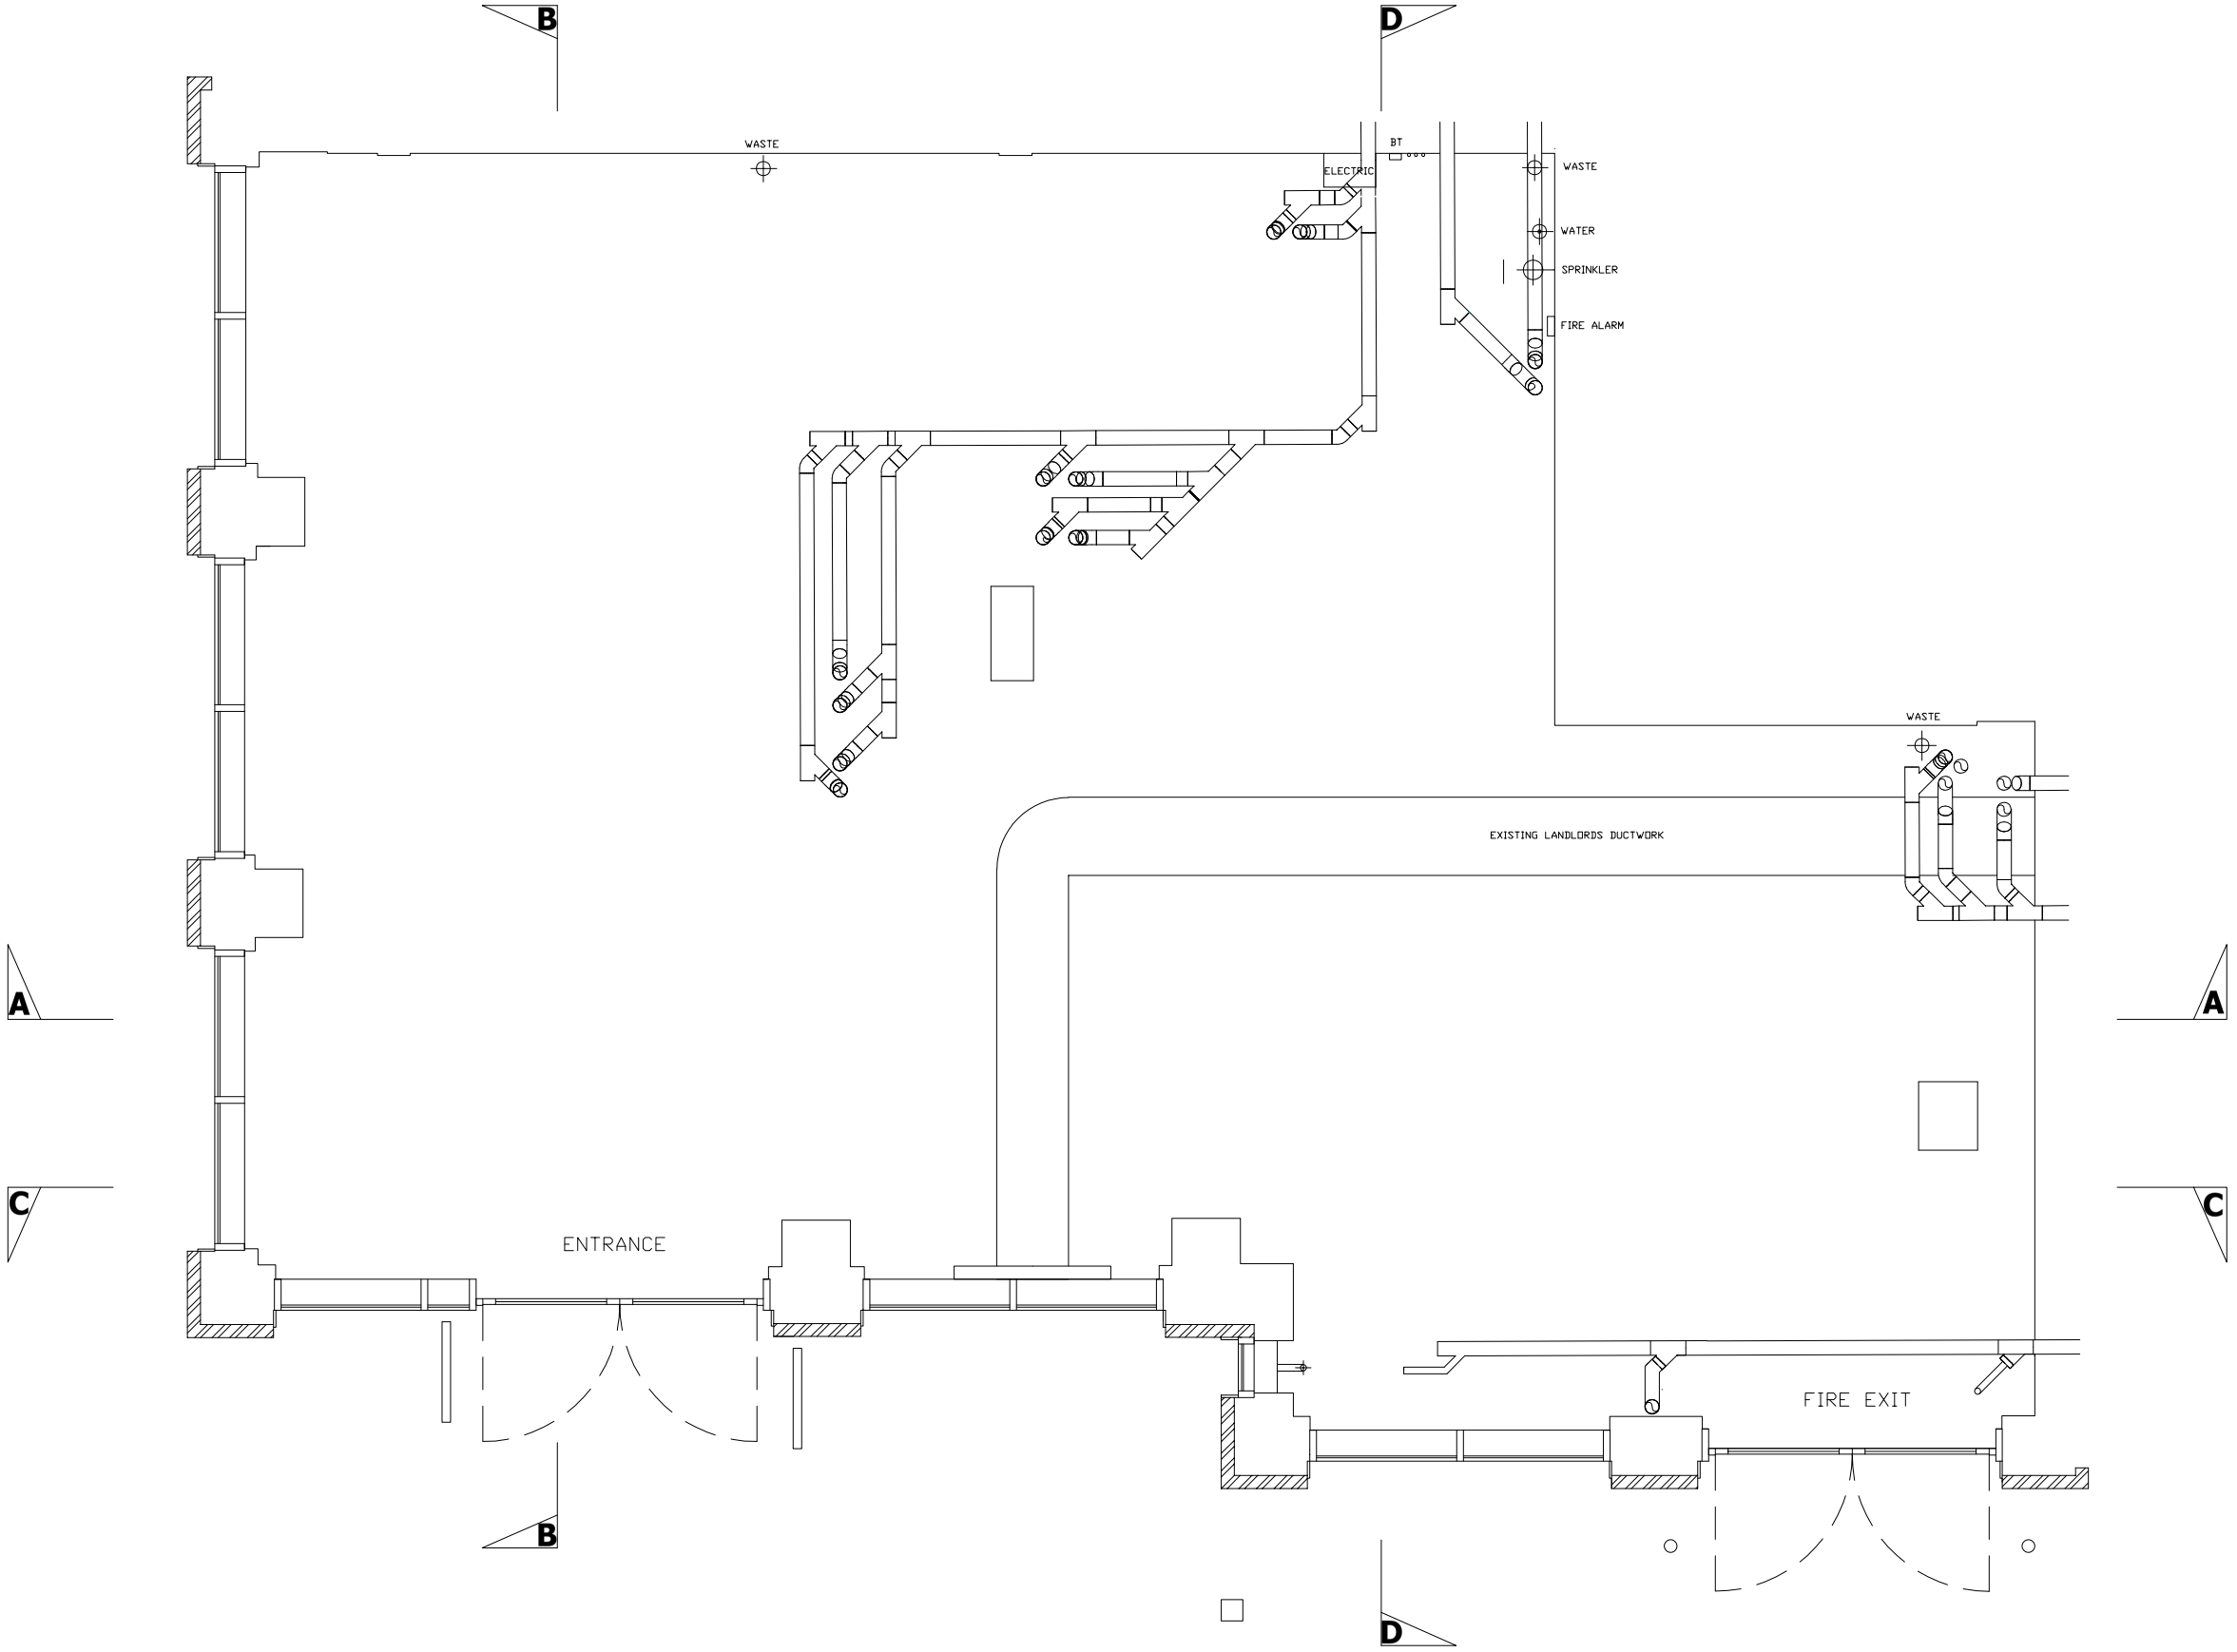


GREAT ANCOATS STREET

EXISTING SURVEY - 1 : 20

METRIC SCALE BAR
0 100 500 1000 2000 3000 4000 5000

REVISIONS **Provisional**

P B H
SHOPFITTERS
Limited

ATLAS WORKS
GEORGE STREET
ECCLES MANCHESTER
M30 ORG
TEL: 0161-707 9689
0161-707 3311
FAX: 0161-707 9690

CONTRACT TITLE
DOS Bar
Port Street Ancoats
Manchester

DRAWING TITLE
Existing Survey

SCALE 1:20	DATE 15-4-26
DRAWN S.M.	ISSUED
CONTRACT NUMBER 3853	
DWG NUMBER 1/1	REVISION

CONTRACTORS MUST VERIFY ALL DIMENSIONS ON SITE BEFORE COMMENCING ANY WORKS. FIGURED DIMENSIONS TO TAKE PRECEDENCE OVER SCALED DIMENSIONS. THIS DRAWING IS COPYRIGHT AND THE CONTENTS OF THIS DRAWING MUST NOT BE DISCLOSED WITHOUT AUTHORITY.