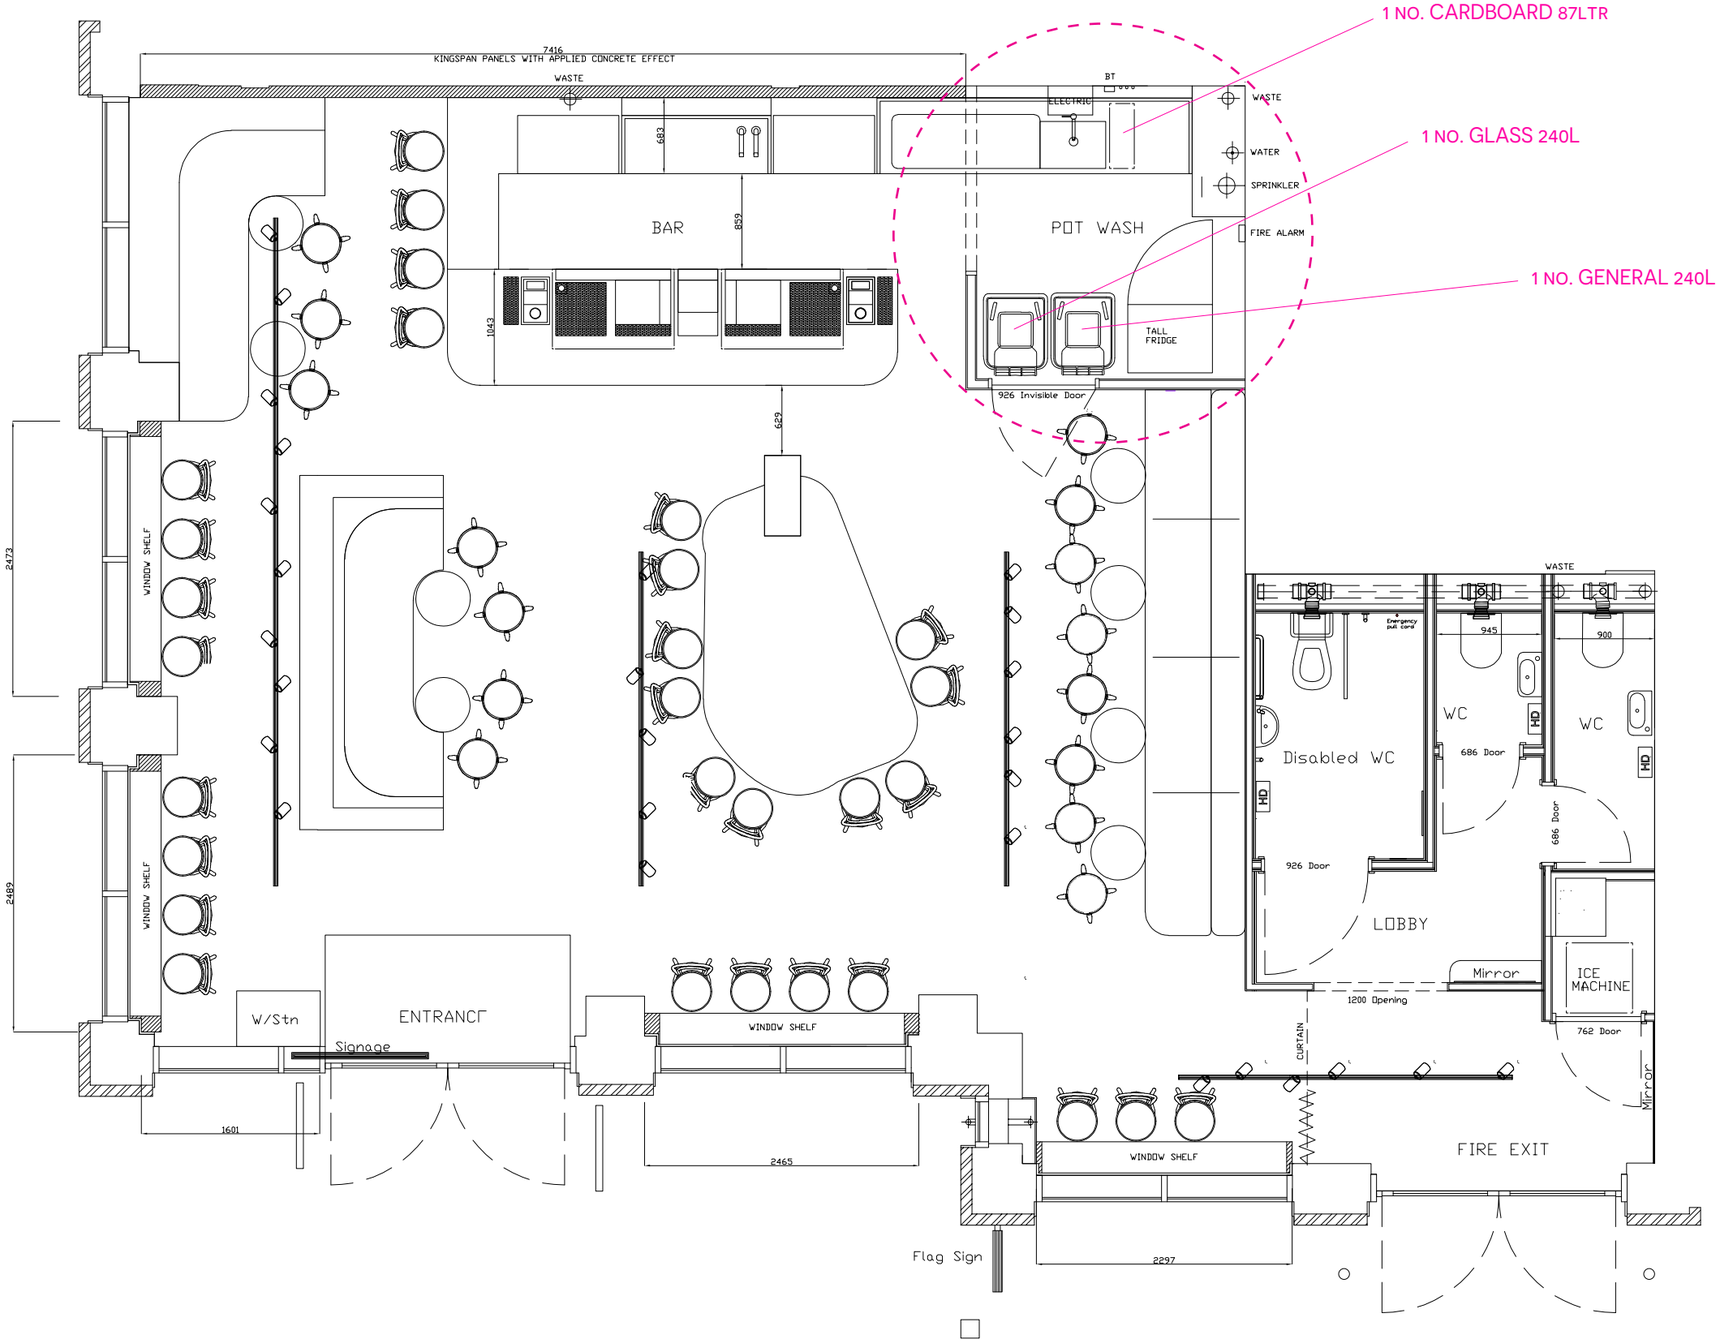


PROPOSED LAYOUT - 1 : 20

REVISIONS

P B H
SHOPFITTERS
Limited

ATLAS WORKS
GEORGE STREET
ECCLES MANCHESTER
M30 ORG
TEL: 0161-707 9689
0161-707 3311
FAX: 0161-707 9690

CONTRACT TITLE
Public
Port Street, Ancoats
Manchester

DRAWING TITLE
Ground Floor Proposed

SCALE 1:20	DATE Apr 26
DRAWN S.M.	ISSUED
CONTRACT NUMBER 3853	
DWG NUMBER 4/1	REVISION

CONTRACTORS MUST VERIFY ALL DIMENSIONS ON SITE BEFORE COMMENCING ANY WORKS. FIGURED DIMENSIONS TO TAKE PRECEDENCE OVER SCALED DIMENSIONS. THE COPYRIGHT OF THIS DRAWING IS RESERVED, THE DRAWING MUST NOT BE DISCLOSED WITHOUT AUTHORITY.