
COPYRIGHT OF ATELIER MB LTD
DO NOT SCALE FROM THIS DRAWING
DIMENSIONS TO BE CHECKED ON SITE



1 Key Plan - 1st Floor
Scale: 1:500

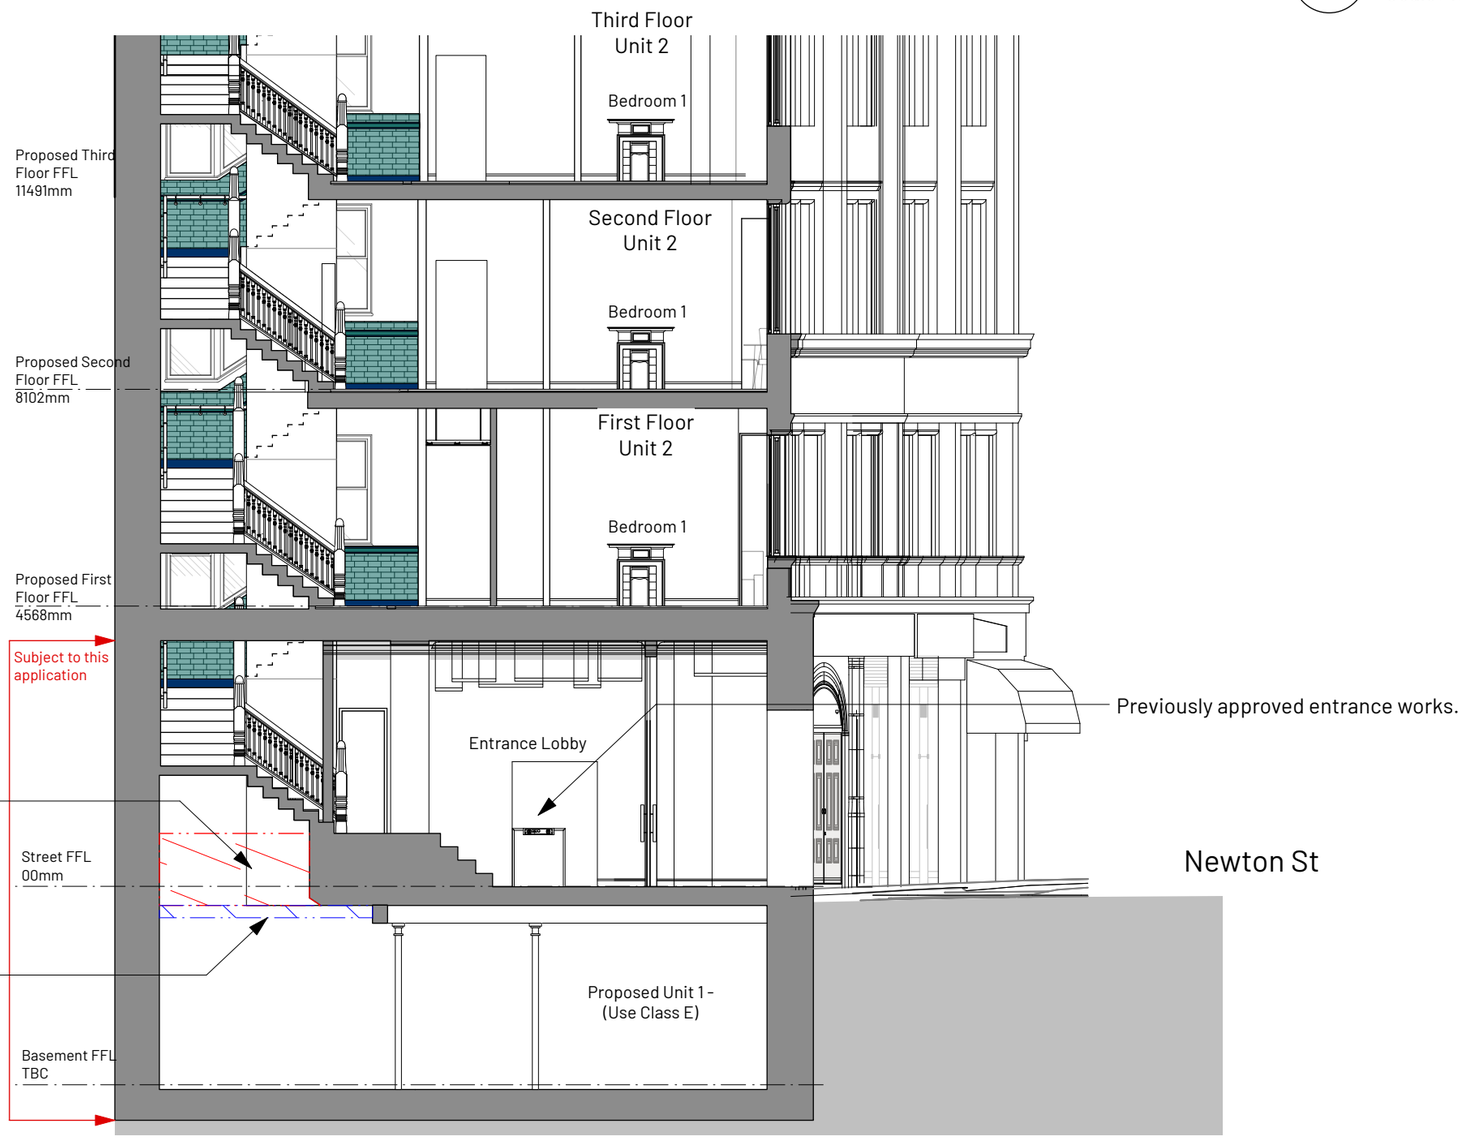

2 Section HH - Strip-Out
Scale: 1:100

REV	NOTE	DRN	CHK

St Margarets (App. 2),
Manchester
For Charlotte Street Estates

Section HH - Strip Out

PROJECT REF.	2093
DRWG NO.	P(337)
REVISION	
SCALE	1:100 @ A3
DATE 1st	Aug 25
DRAWN	GS

SK sketch E existing P proposed T tender C construction FI final issue

+44 161 236 0051
ARCHITECT@ATELIERMB.CO.UK
ATELIER.MB