

COPYRIGHT OF ATELIER MB LTD
DO NOT SCALE FROM THIS DRAWING
DIMENSIONS TO BE CHECKED ON SITE

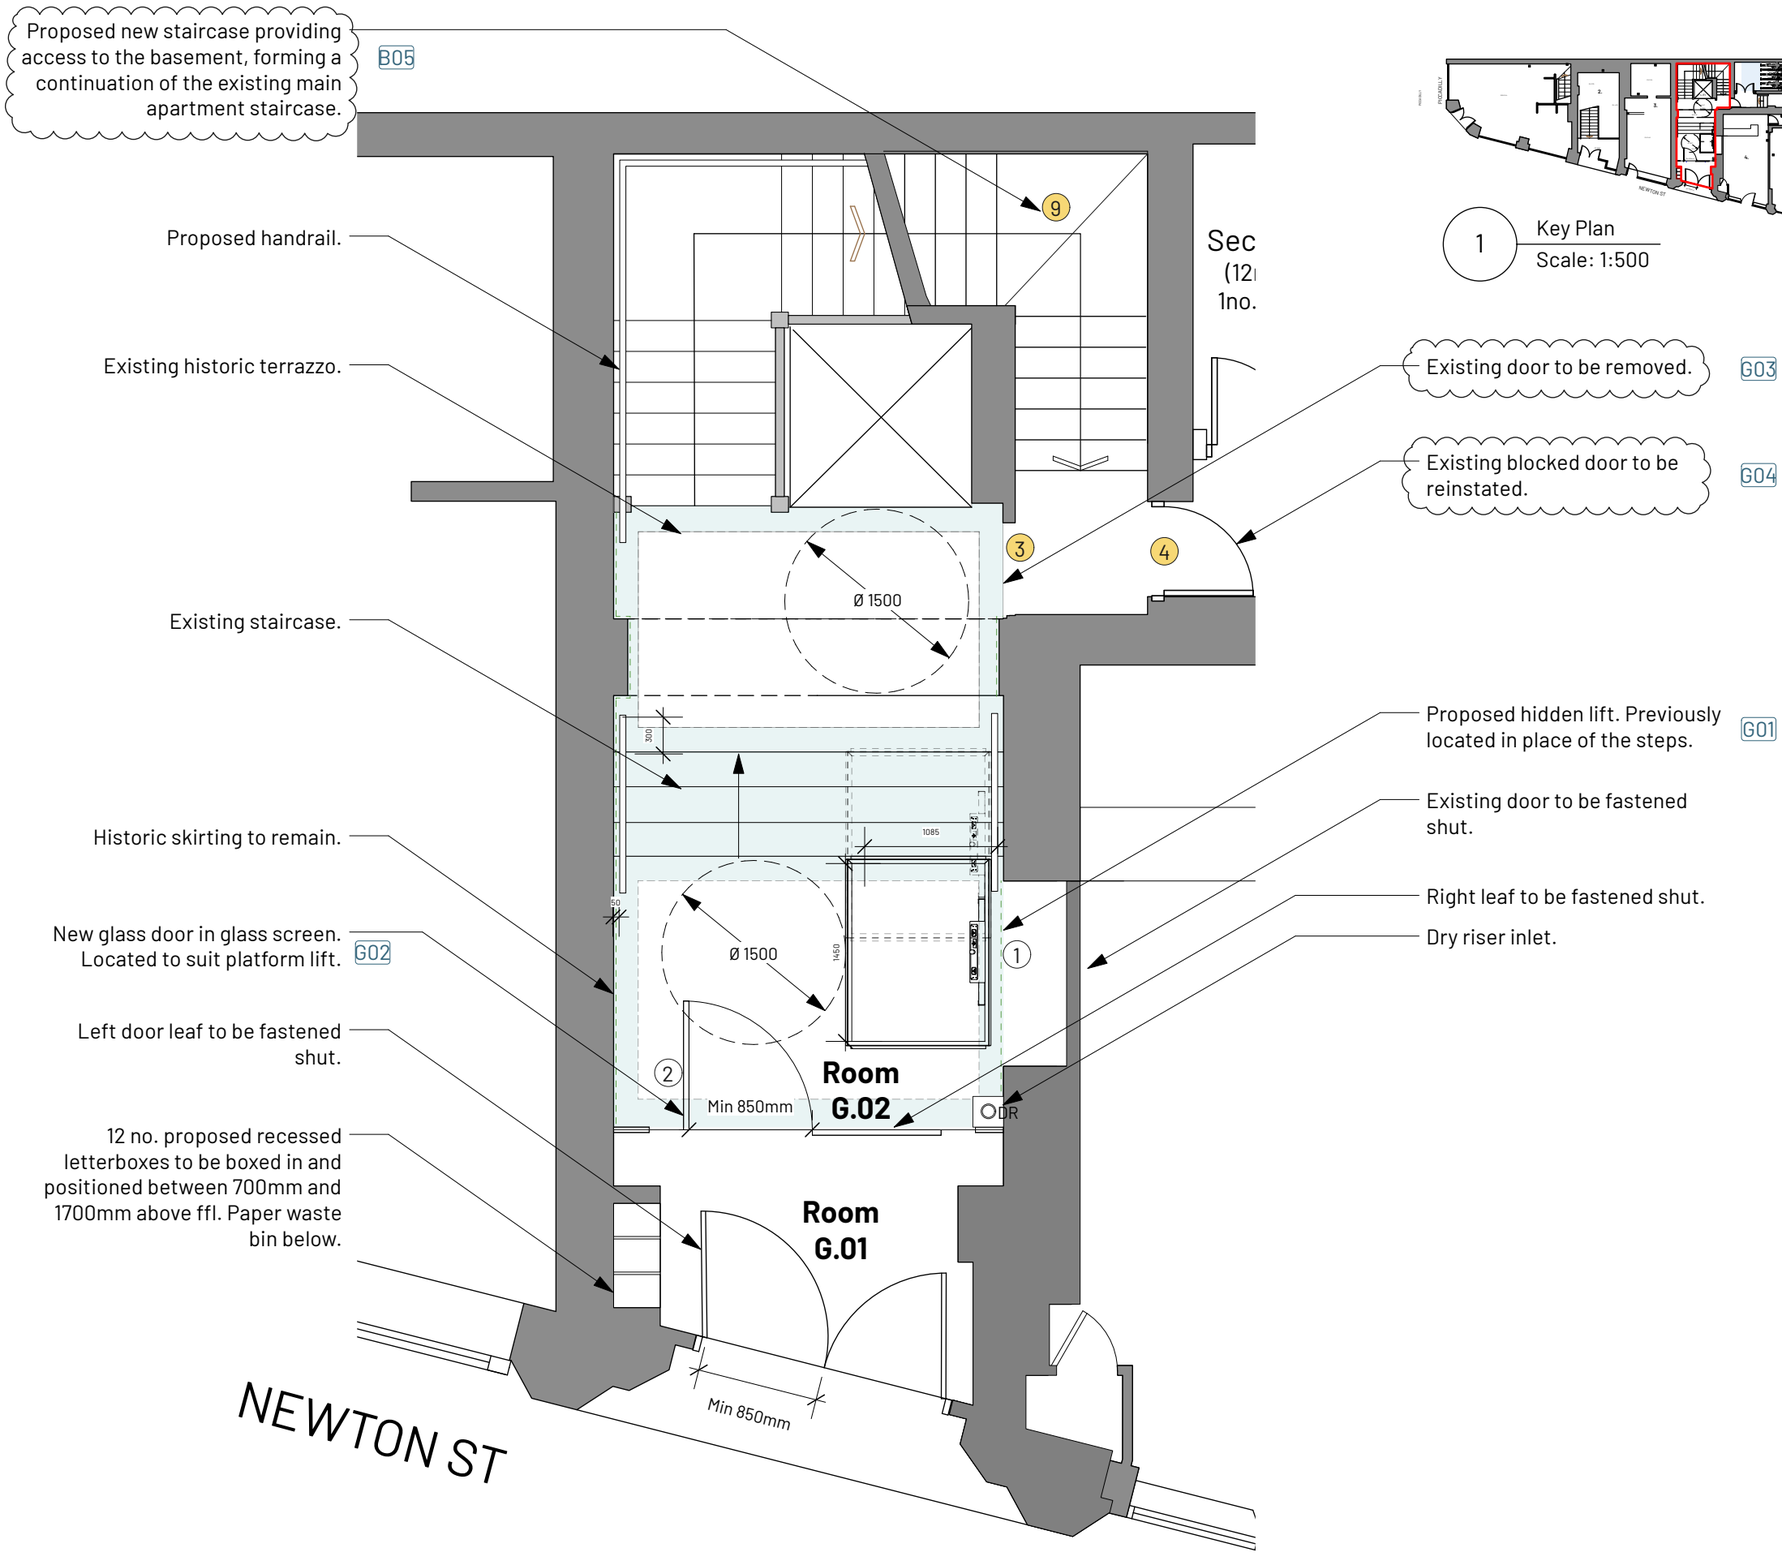

1 Key Plan
Scale: 1:500

Key
Existing
Proposed

X01 Planning variation ref. How the proposal differs from approval refs. 136318/LO/2023 and 139183/FO/2024

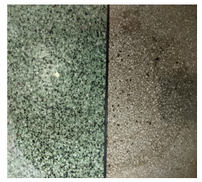

Assumed extent of terazzo following exposed areas.

Green Terazzo
Cream Terazzo

REV	DATE	NOTE	DRN	CHK
B	07/08/2026	Basement stair added.	RD	RD
A	21/05/2026	Amendment to store doors.	RD	AB

St Margarets (App. 2), Manchester
For Charlotte Street Estates

Ground Floor (Entrance) Proposed

PROJECT REF.	2093
DRWG NO.	P(110)
REVISION	B
SCALE	1:50 @ A3
DATE 1st	Aug 25
DRAWN	GS

SK sketch E existing P proposed T tender C construction FI final issue

+44 161 236 0051
ARCHITECT@ATELIERMB.CO.UK
ATELIER.MB