

© The creative content and information contained herein is the intellectual property of SWAN Projects. Any use and/or reproduction is expressly prohibited without our prior, written consent.

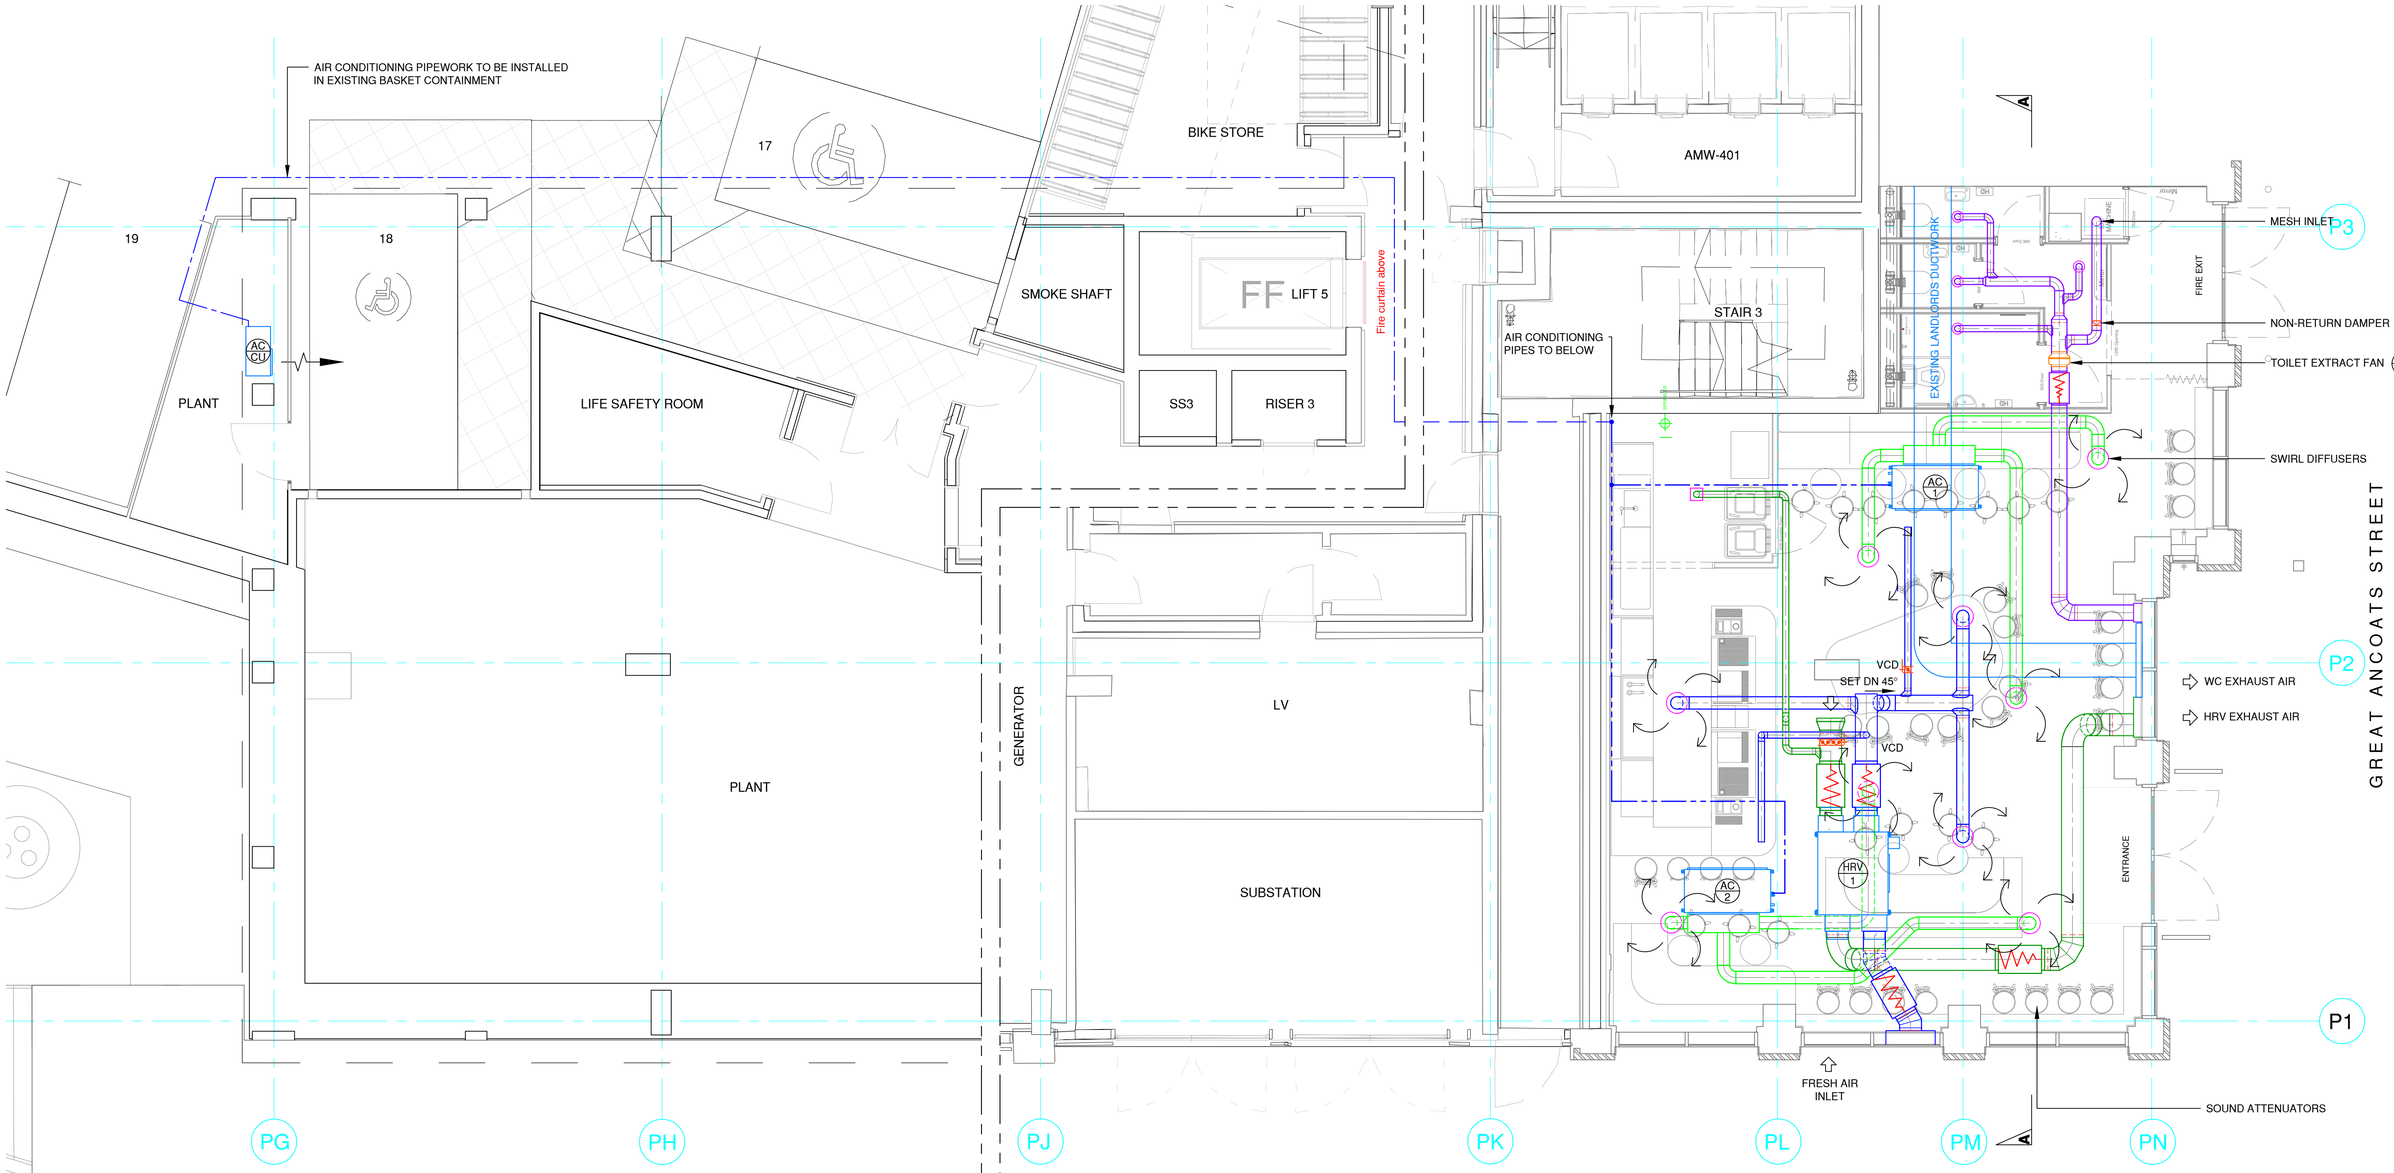

EQUIPMENT SCHEDULE			
REF	DESCRIPTION	MODEL	POWER
HRV/1	HEAT RECOVERY VENTILATION UNIT	DAIKIN VAM2000J	240V / 1PH / 50Hz 16A
AC/CU	AIR CONDITIONING CONDENSING UNIT	MIDEA MVi-200WV2RN1(A)	400V / 3PH / 50Hz 25A
AC/1	AIR CONDITIONING DUCTED UNIT	MIDEA MI2-112T2DN1	240V / 1PH / 50Hz 5A
AC/2	AIR CONDITIONING DUCTED UNIT	MIDEA MI2-112T2DN1	240V / 1PH / 50Hz 5A
EF/1	IN-LINE TOILET EXTRACT FAN	RUCK 250	240V / 1PH / 50Hz 10A

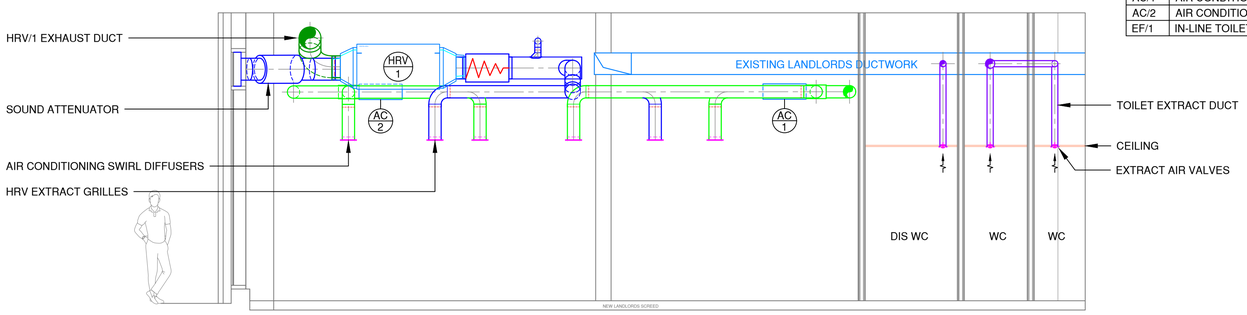

ELEVATION - AA

SCALE m 0 0.5 1.0 1.5 2.0 2.5 3.0 3.5 4.0 4.5 5.0
1:50

Rev	Date	Description	By
A	21.4.2026	ADJUSTED TO COMPLY WITH LATEST SHOPFITTERS LAYOUT. ELEVATION ADDED	PAS

SWAN Projects
tel: 0161 300 3465 E mail: Info@swan-projects.com

Client	STRAYBAR LTD
Project	PORT STREET
Title	AIR CONDITIONING & VENTILATION SERVICES
Scale	1:50
Date	28.1.2026
Drawn	PAS
Checked	
Drawing Number	C903/1
Rev	A

© The creative content and information contained herein is the intellectual property of SWAN Projects. Any use and/or reproduction is expressly prohibited without our prior, written consent.