

COPYRIGHT OF ATELIER MB LTD
DO NOT SCALE FROM THIS DRAWING
DIMENSIONS TO BE CHECKED ON SITE

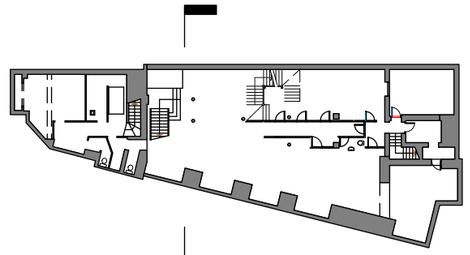

1 Key Plan
Scale: 1:500

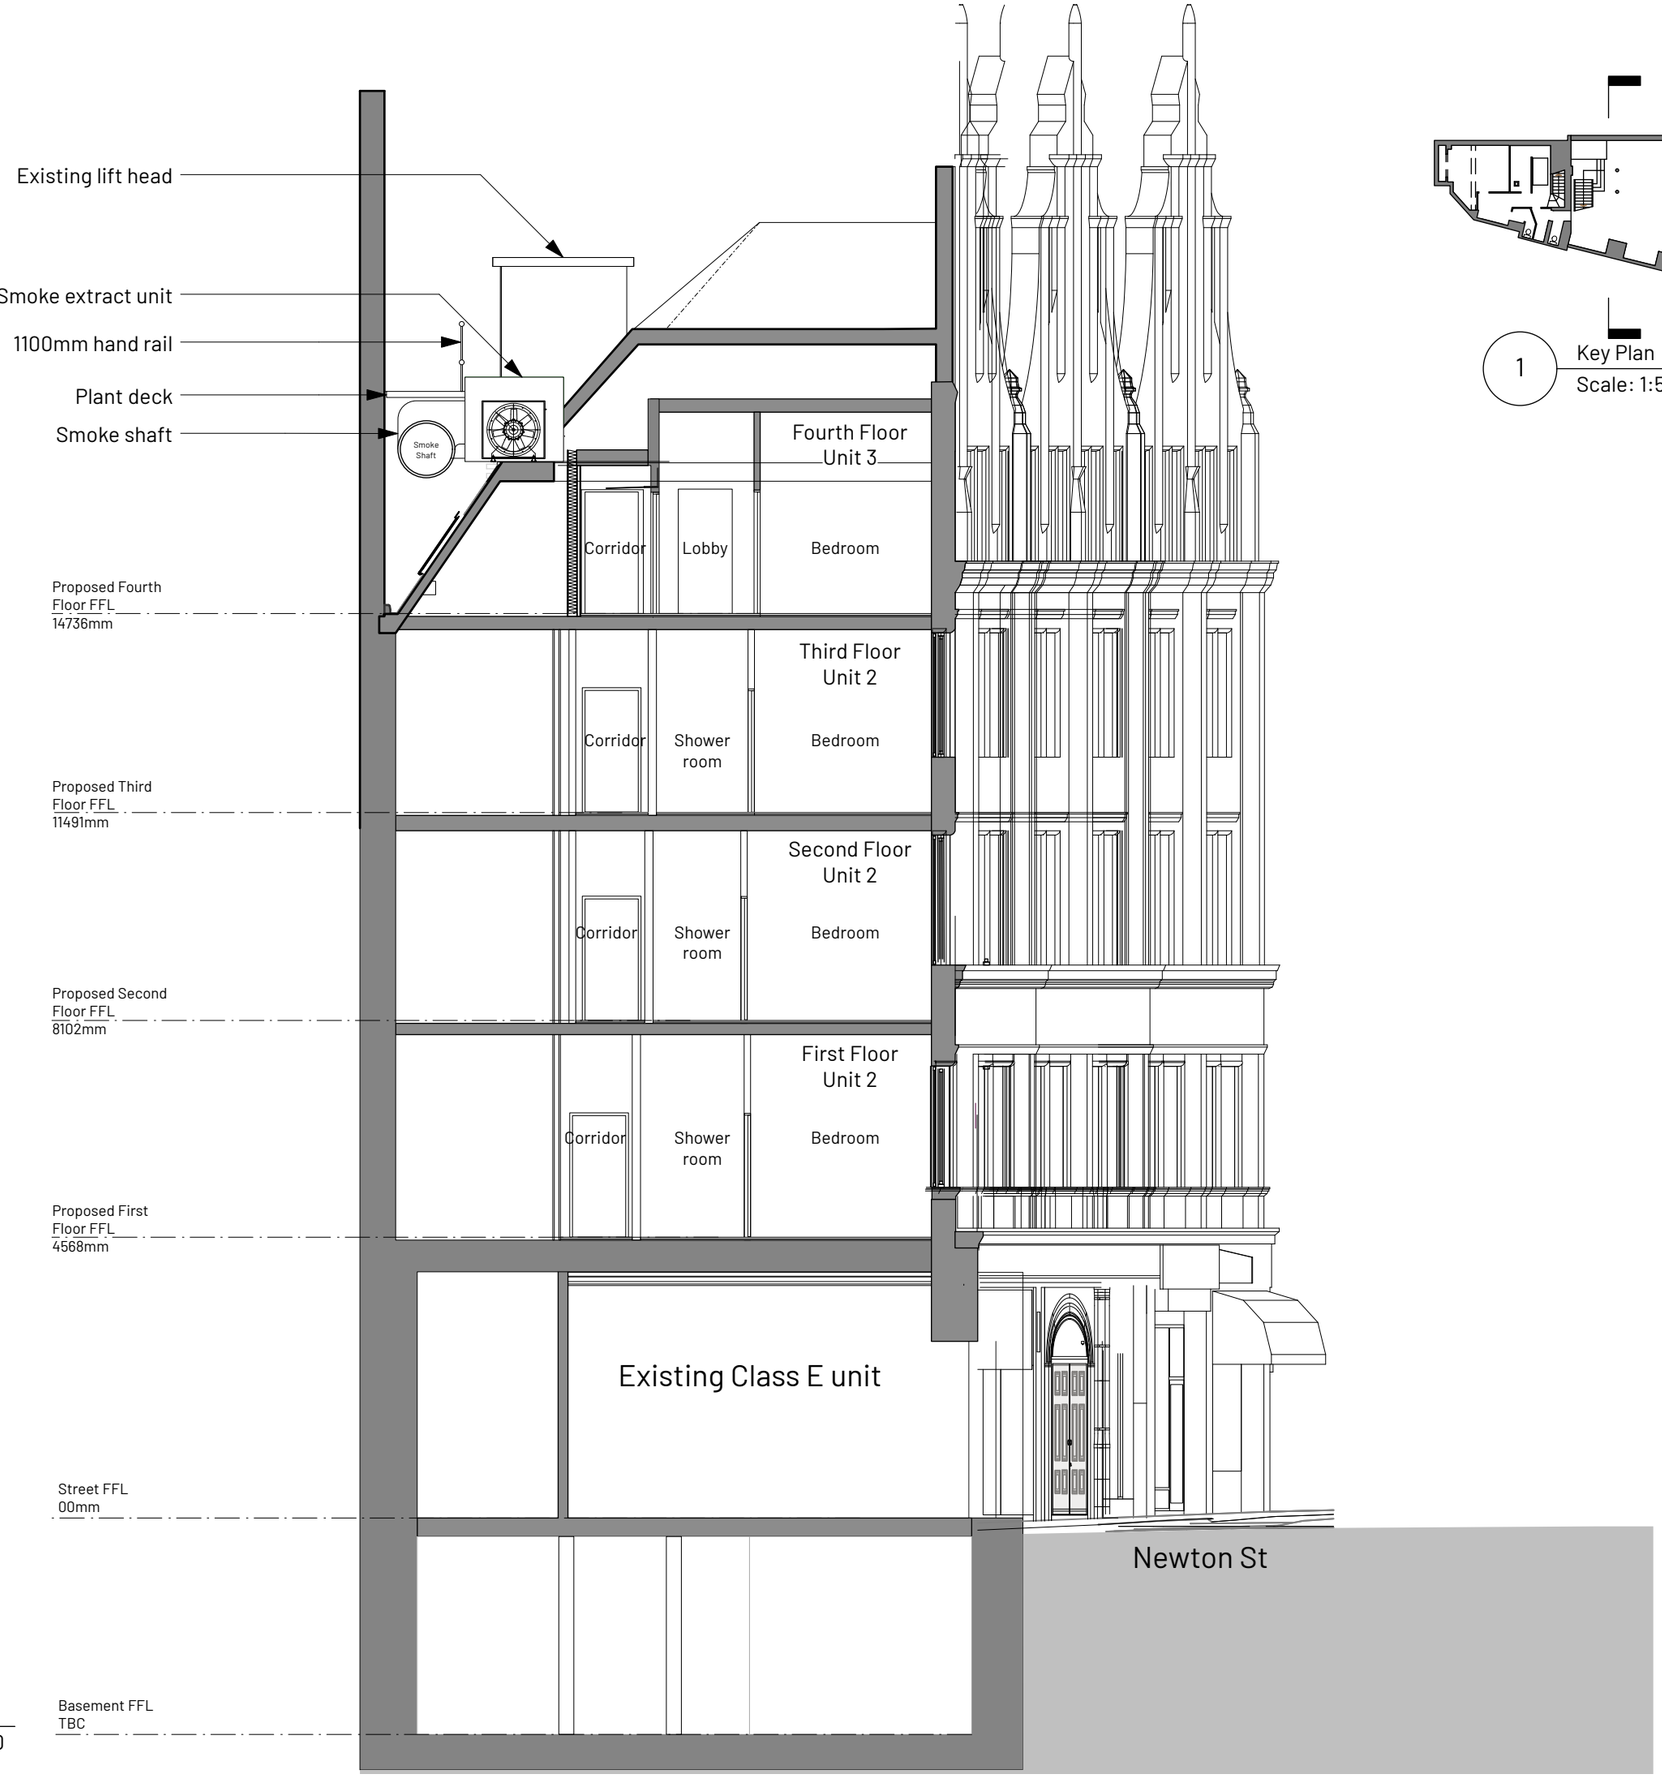

2 Section DD
Scale: 1:100

REV	NOTE	DRN	CHK
A 07/08/2026	Basement updated.	RD	RD

St Margarets (App. 2), Manchester
For Charlotte Street Estates

Section DD Proposed

PROJECT REF.	2093
DRWG NO.	P(325)
REVISION	A
SCALE	1:100 @ A3
DATE 1st	Aug 25
DRAWN	GS

SK sketch E existing P proposed T tender C construction FI final issue

+44 161 236 0051
ARCHITECT@ATELIERMB.CO.UK
ATELIER.MB