


LOCATION PLAN
SCALE 1:50,000

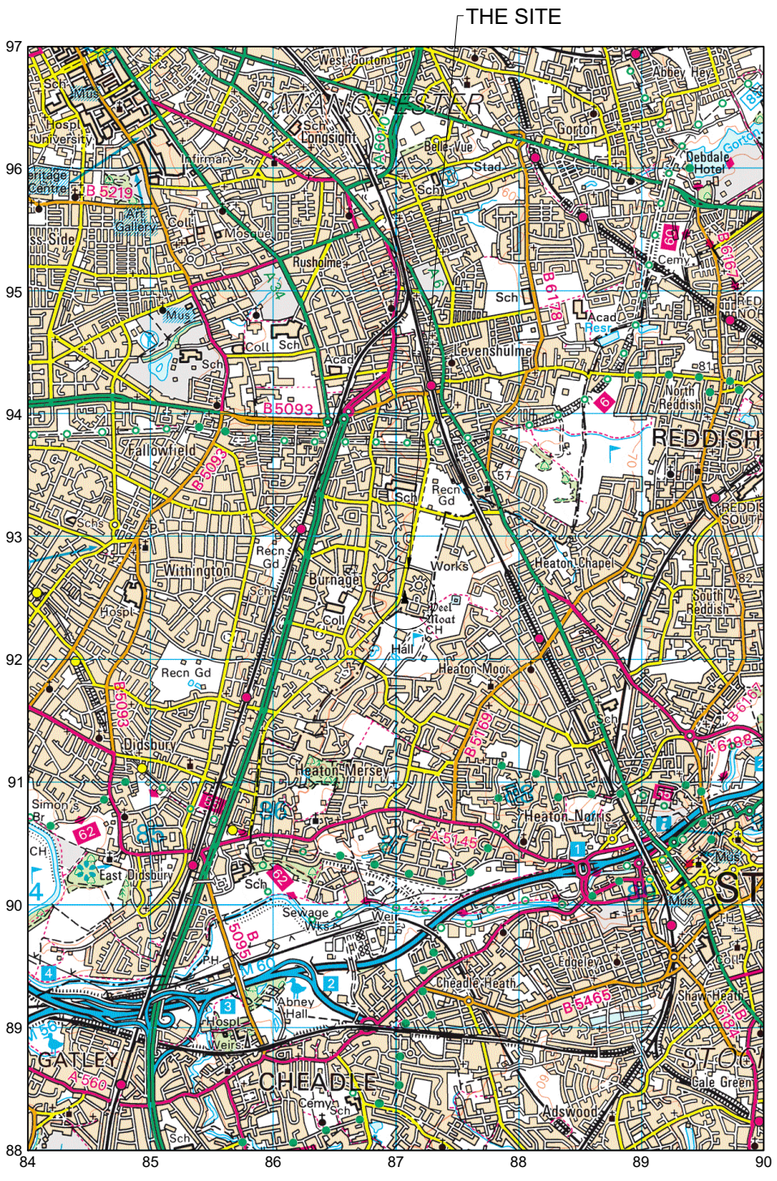

LOCATION PLAN
SCALE 1:1250

© Arqiva
All rights reserved. No part of this publication may be reproduced, stored in a retrieval system or transmitted in any form or by any means (Electronic, Mechanical, Photocopying, Recording or otherwise), without the prior written consent of the Company.

NOTES

BASED UPON ORDNANCE SURVEY DIGITAL DATA WITH THE PERMISSION OF THE CONTROLLER OF HIS MAJESTY'S STATIONERY OFFICE, © CROWN COPYRIGHT. LICENCE NO. 100038864

O.S. LANDRANGER MAP No. 109

	PROJECT:			
	PROJECT:			
	PROJECT:			
	PROJECT:			
1	PROJECT: 12333835 LOCATION PLAN	14/07/26	JHF	AD
ISS	REVISION	DATE	DRN	APP

arqiva
Crawley Court, Winchester, Hampshire, SO21 2QA
cad.services@arqiva.com

SITE No. 326347

SHAWBROOK ROAD SW
SHAWBROOK ROAD
BURNAGE
MANCHESTER
GREATER MANCHESTER
M19 1DL

NGR	SJ 87056 92488
OS GRID	387056 392488

TITLE
LOCATION PLAN

SCALE	AS SHOWN	
DRAWN	JHF	03/06/26
APPROVED	AD	14/07/26

DRAWING No.	SHEET 1 OF 1	REV.
326347-00-004-ML001		1

A3