
COPYRIGHT OF ATELIER MB LTD
DO NOT SCALE FROM THIS DRAWING
DIMENSIONS TO BE CHECKED ON SITE

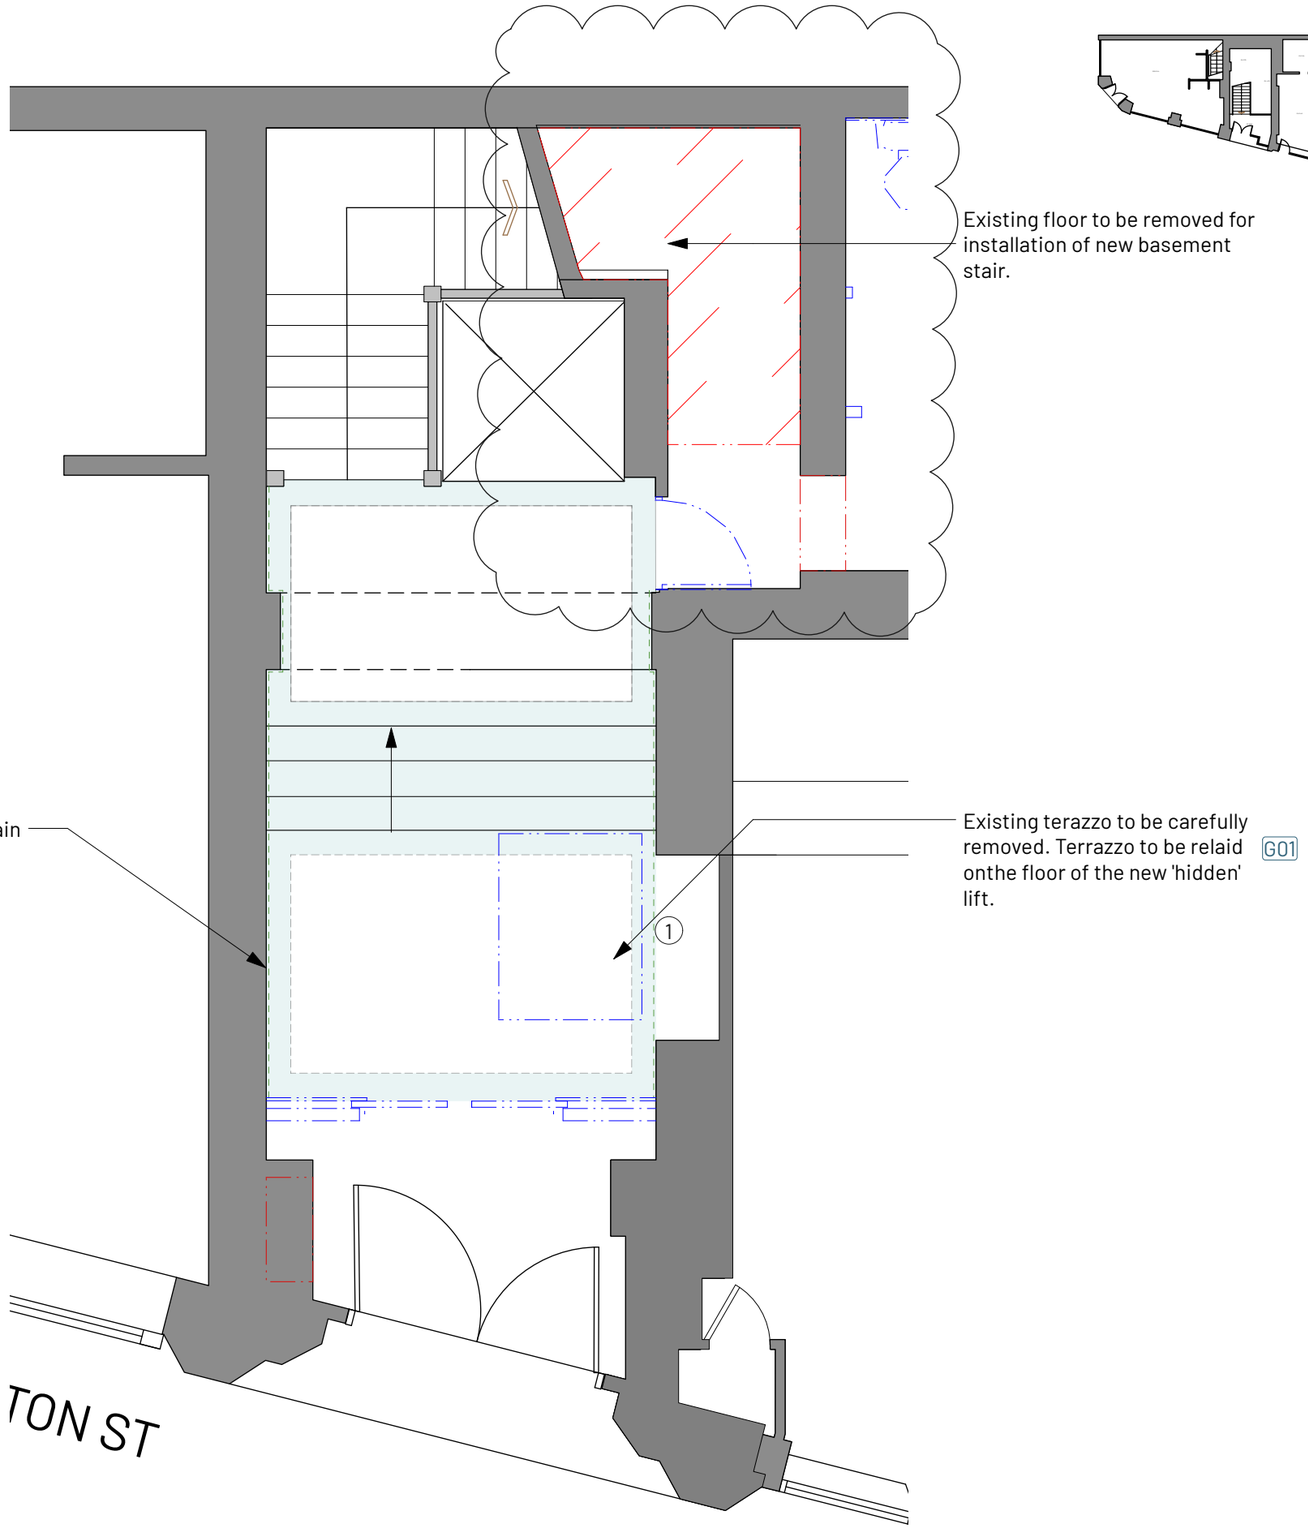



Key

- Existing
- Existing to be removed - historic fabric
- Existing to be removed - non-historic fabric

X01 Planning variation ref. How the proposal differs from approval refs. 136318/LO/2023 and 139183/FO/2024

REV	NOTE	DRN	CHK
B 07/08/2026	Floor stripped out.	RD	RD
A 21/05/2026	Strip-out updated.	RD	AB

St Margarets (App. 2), Manchester

For Charlotte Street Estates

Ground Floor (Entrance) Strip-out

PROJECT REF.	2093
DRWG NO.	P(111)
REVISION	B
SCALE	1:50 @ A3
DATE 1st	Aug 25
DRAWN	GS

SK sketch E existing P proposed T tender C construction FI final issue

+44 161 236 0051
ARCHITECT@ATELIERMB.CO.UK
ATELIER.MB