

COPYRIGHT OF ATELIER MB LTD
DO NOT SCALE FROM THIS DRAWING
DIMENSIONS TO BE CHECKED ON SITE

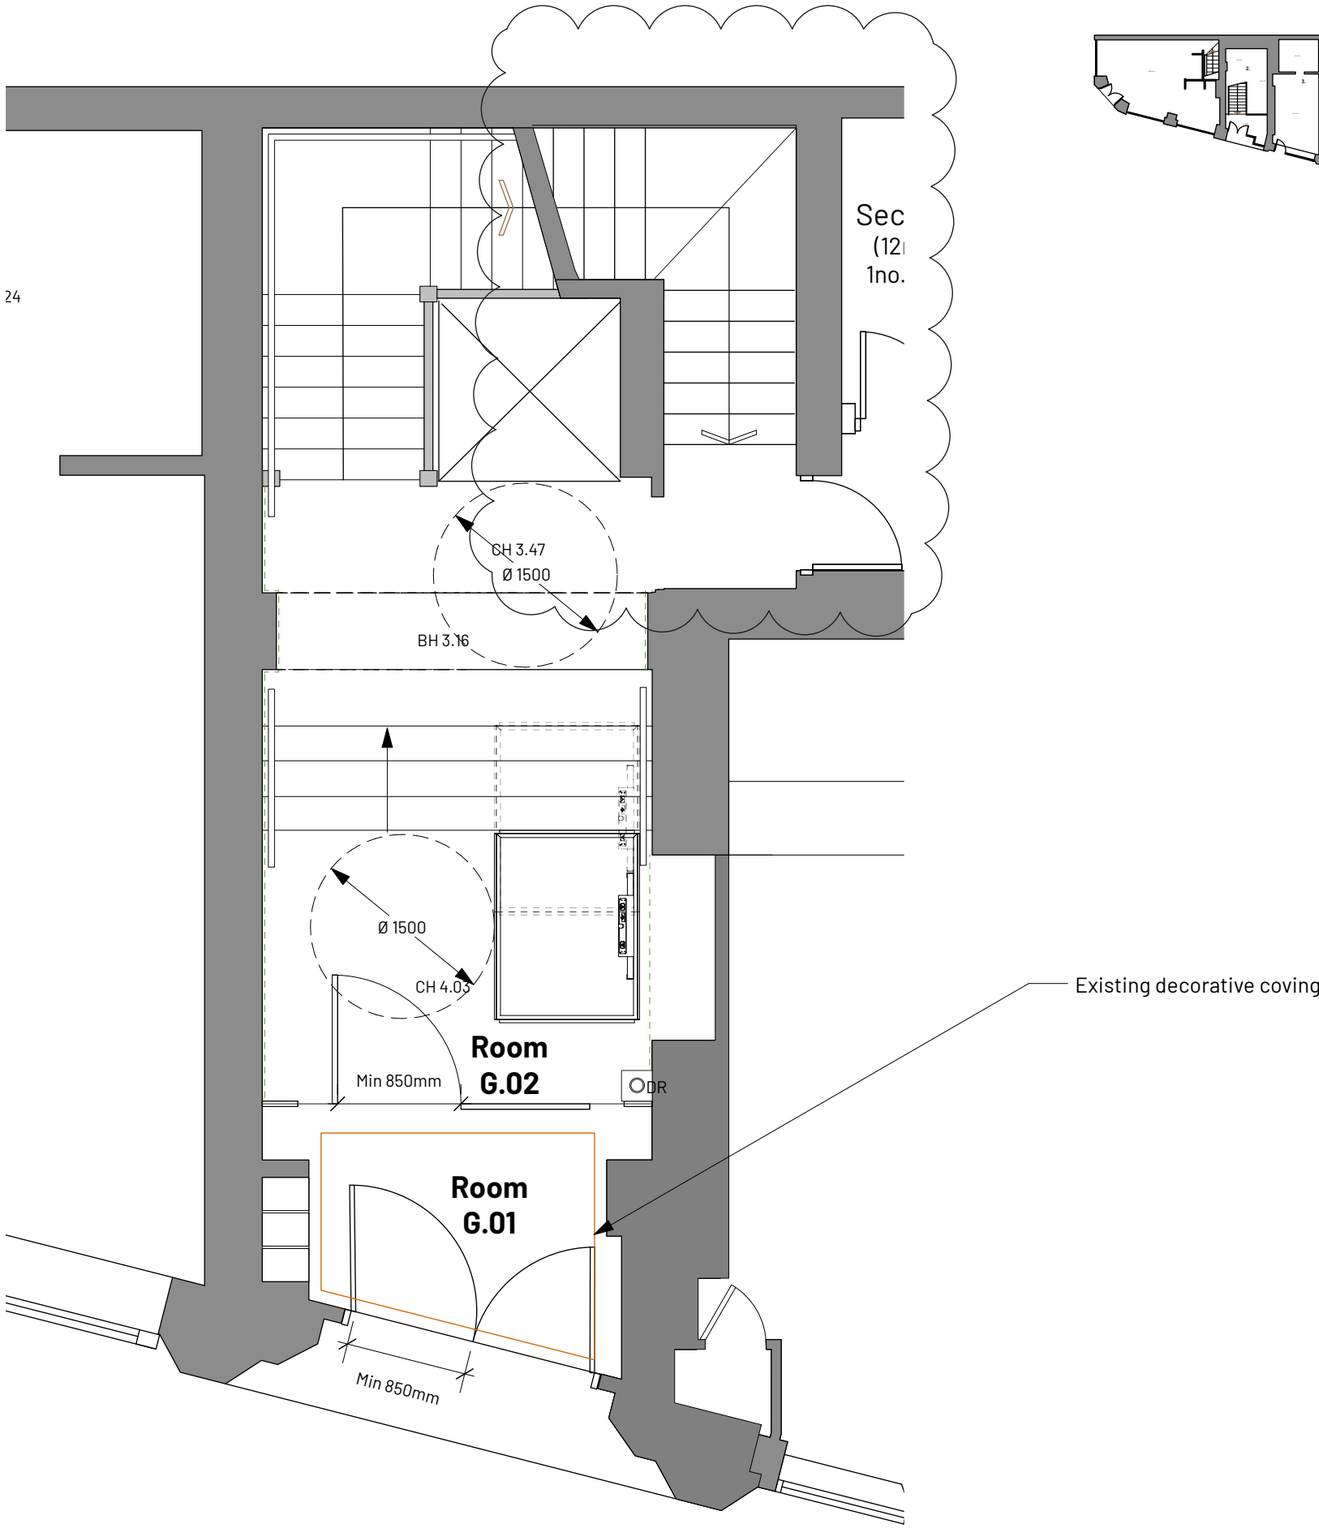

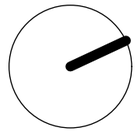



Key

- Existing
- Proposed
- Existing to be Removed (contemporary)
- Existing to be Removed (circa 1930s)
- Existing to be Removed (pre 1930s)
- Historic panelled wall - circa C19th
- Historic panelled wall - circa 1930s
- Historic coving shown indicatively
- Existing door (historic)
- Existing door (non historic)
- Existing door (type tbc)
- NB additional features not picked up by survey - positions not measured.

NB: All cornice positions shown indicatively only

All windows - replacement steel frame, some louvred

NB: Where historic ceilings are revealed with elements of plaster coving following strip-out, we will reinstate the plaster coving. Where no evidence exists of historical plaster coving we will not introduce coving

- Historic coving to be reinstated

REV		NOTE	DRN	CHK
B	07/08/2026	Plan updated.	RD	RD
A	21/05/2026	Drawing updated.	RD	AB

St Margarets (App. 2), Manchester

For Charlotte Street Estates

Ground Floor (Entrance) RCP Prop

PROJECT REF.	2093
DRWG NO.	P(113)
REVISION	B
SCALE	1:50 @ A3
DATE 1st	Aug 25
DRAWN	GS

SK sketch E existing P proposed T tender C construction FI final issue

+44 161 236 0051
ARCHITECT@ATELIERMB.CO.UK
ATELIER.MB

0 0.5 1 1.5 2 2.5m

1:50 @A3