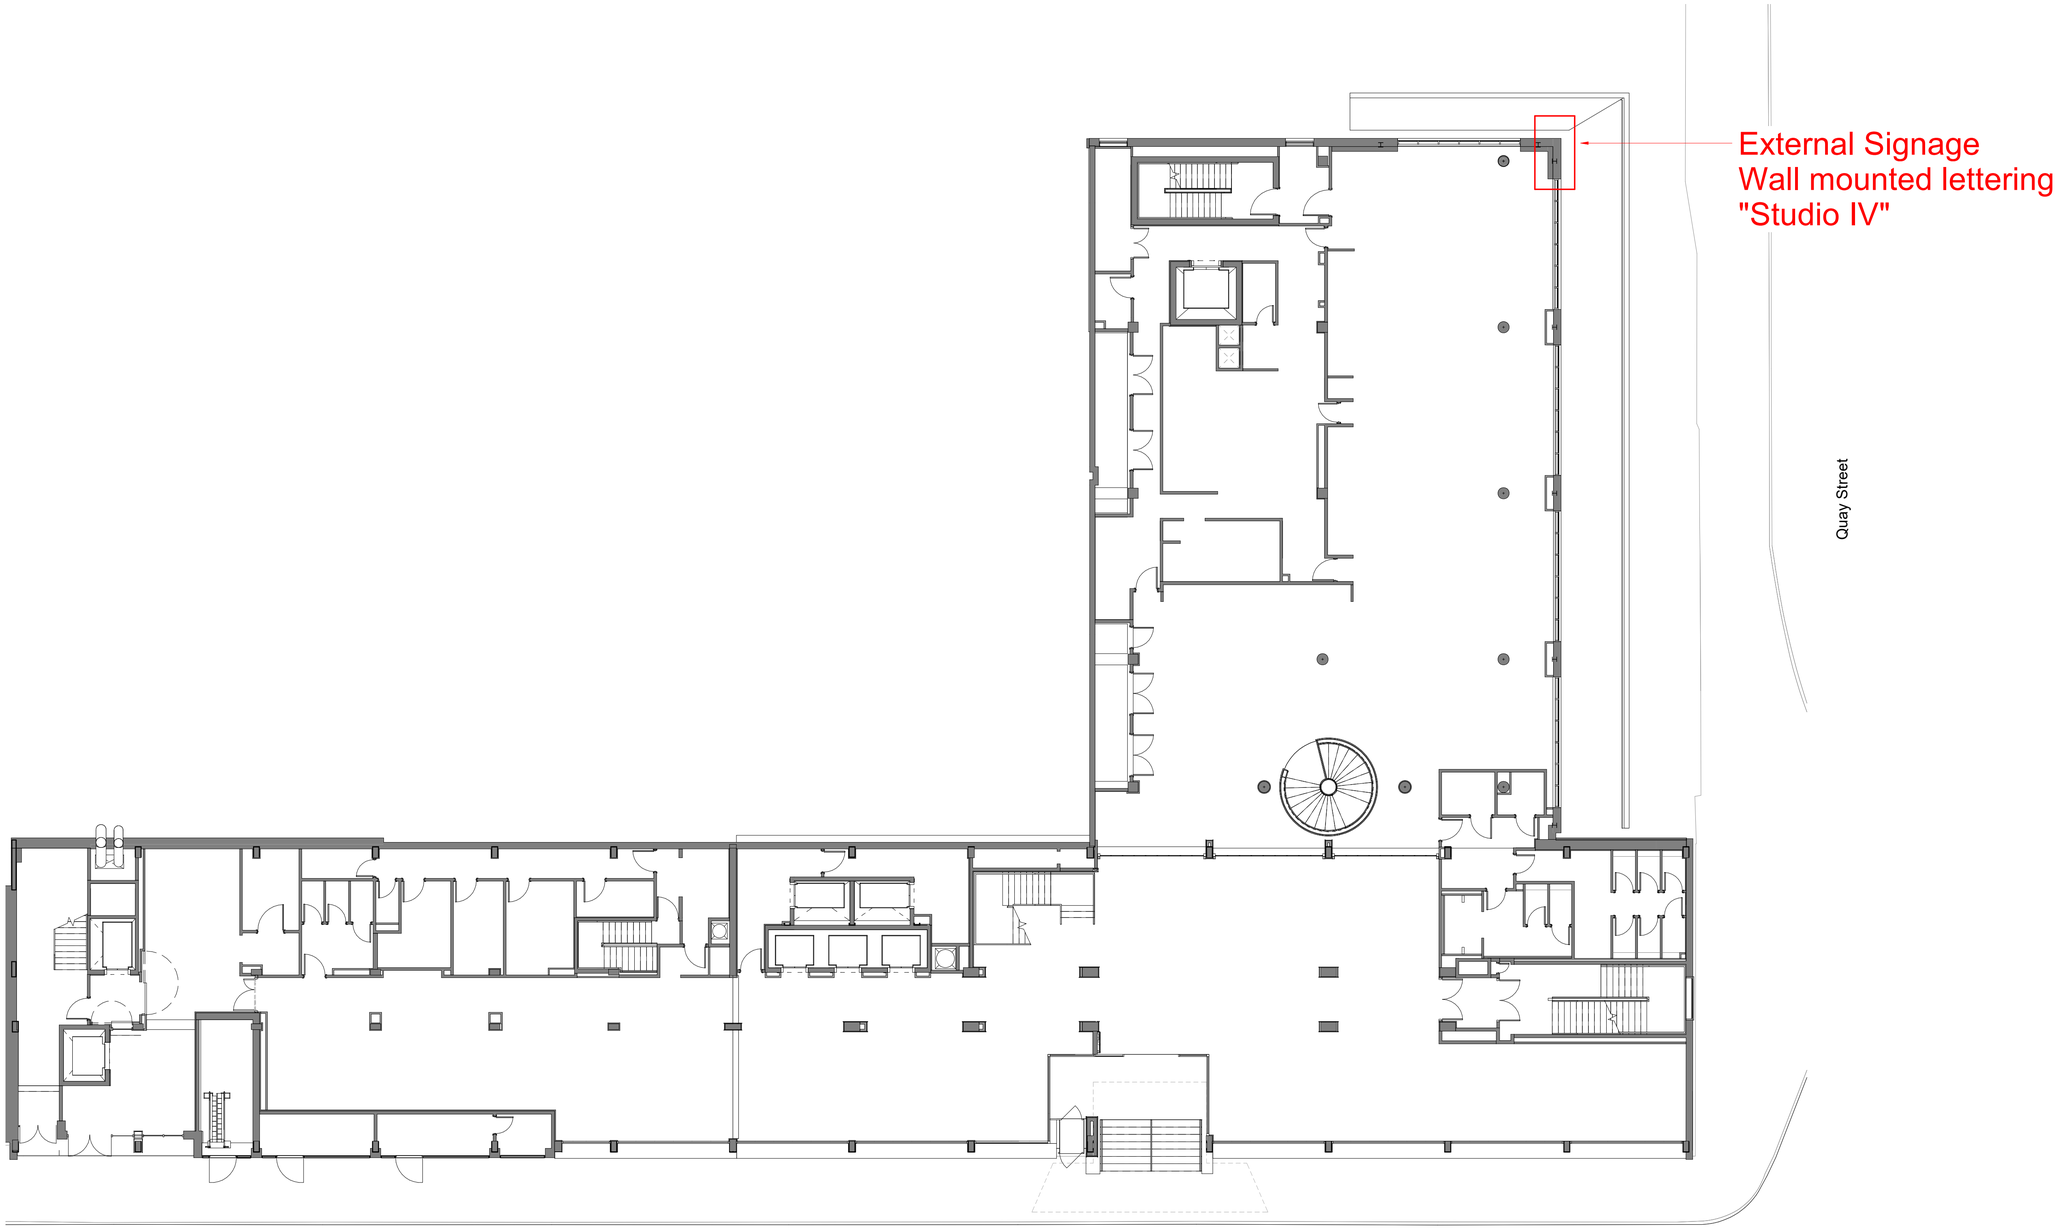


Notes

Do not scale from this drawing.

All dimensions are to be checked prior to construction and any discrepancies are to be identified to the Architect.

Copyright reserved.

P02	24/07/26	General updates	GL
P01	12/09/25	First Issue	SH

Revisions

Status
Information

Client
Manchester Quays Dev.

Project
OGS
Z4 & Z5

Title
External Signage Strategy

Scale	Size	Date	Drawn	Checked
NTS	A1	09/12/25	SH	GL

3DReid
www.3DReid.com
Architecture Interiors Masterplanning

Drawing No. Rev.

240094-3DR-ZZ-XX-DR-A-71600P02